Dec. 11. 19

Schooner "Batavia"
Hull Report No. 4905.

Section of wood Schooner to be built by Mr. Thos. Day, Goole

Dimensions per Section 39 = 75 ft. × 20 ft × 9 feet

Scale 1/2" = 1 Foot

About 80 Tons - Special Survey order No. 142

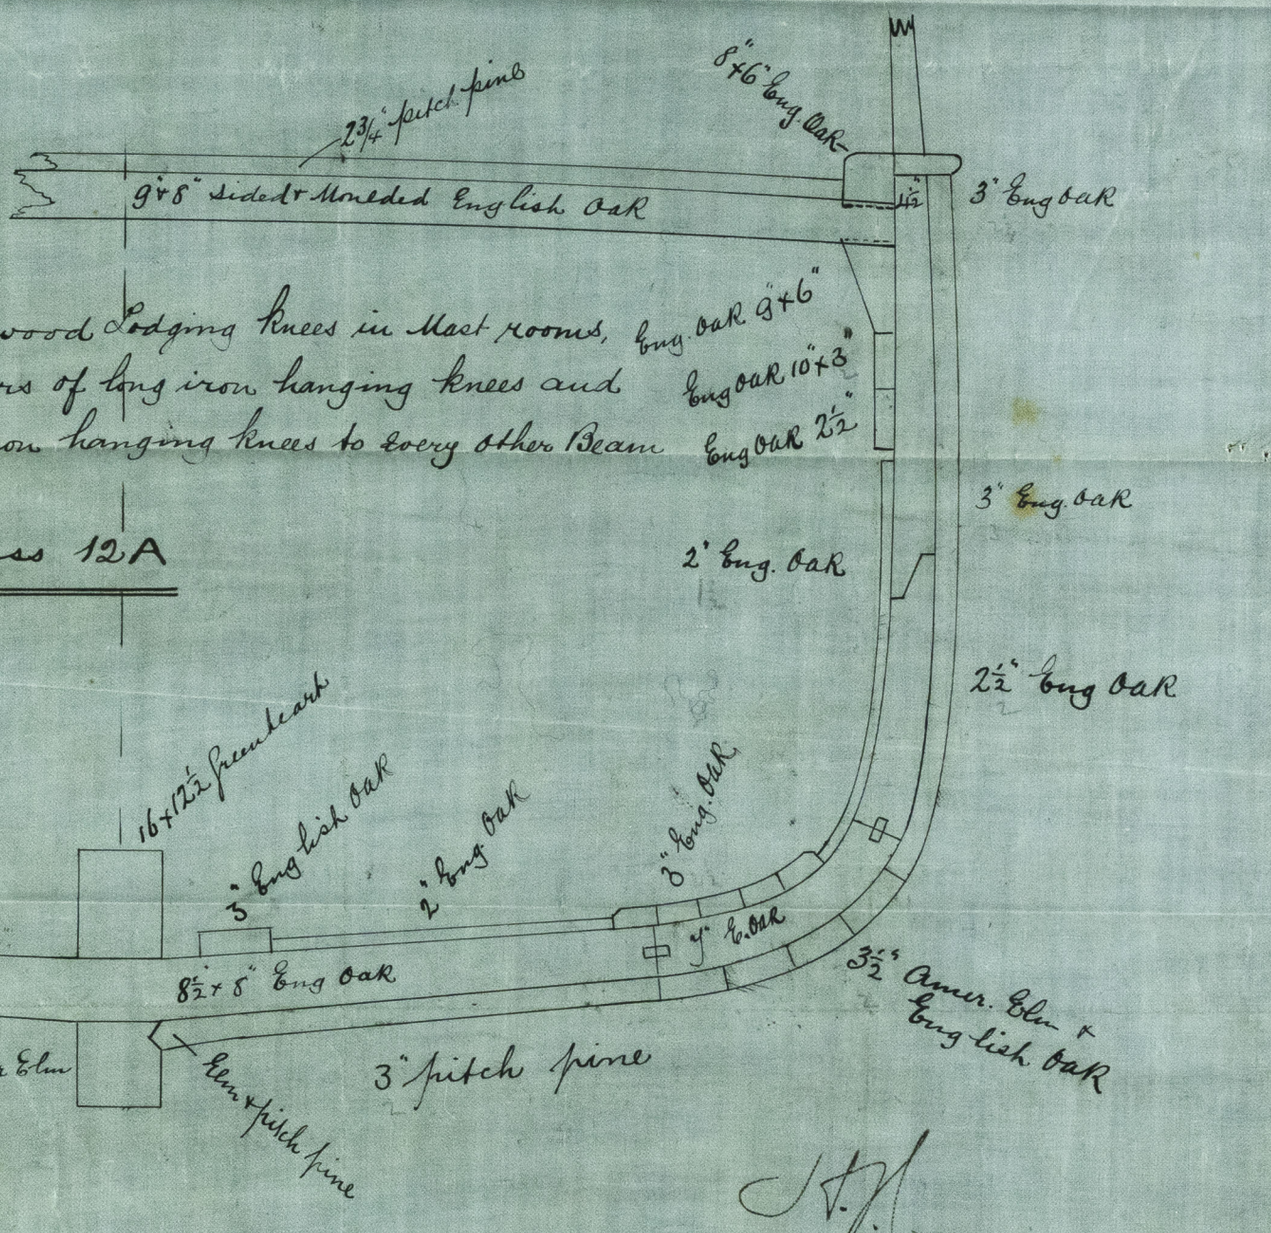

24/11/19

© 2021 Lloyd's Register Foundation
HVL394-0252