S S "Orsana" Hull Repos No 529

Donkey Boiler
for
S S "Immacolata Concezione"
Scale 1½" = 1ft
16 May 1882

SEAWARD & Co
ENGINEERS &
BOILER MAKERS
CANAL IRON WORKS
LIVERPOOL LONDON

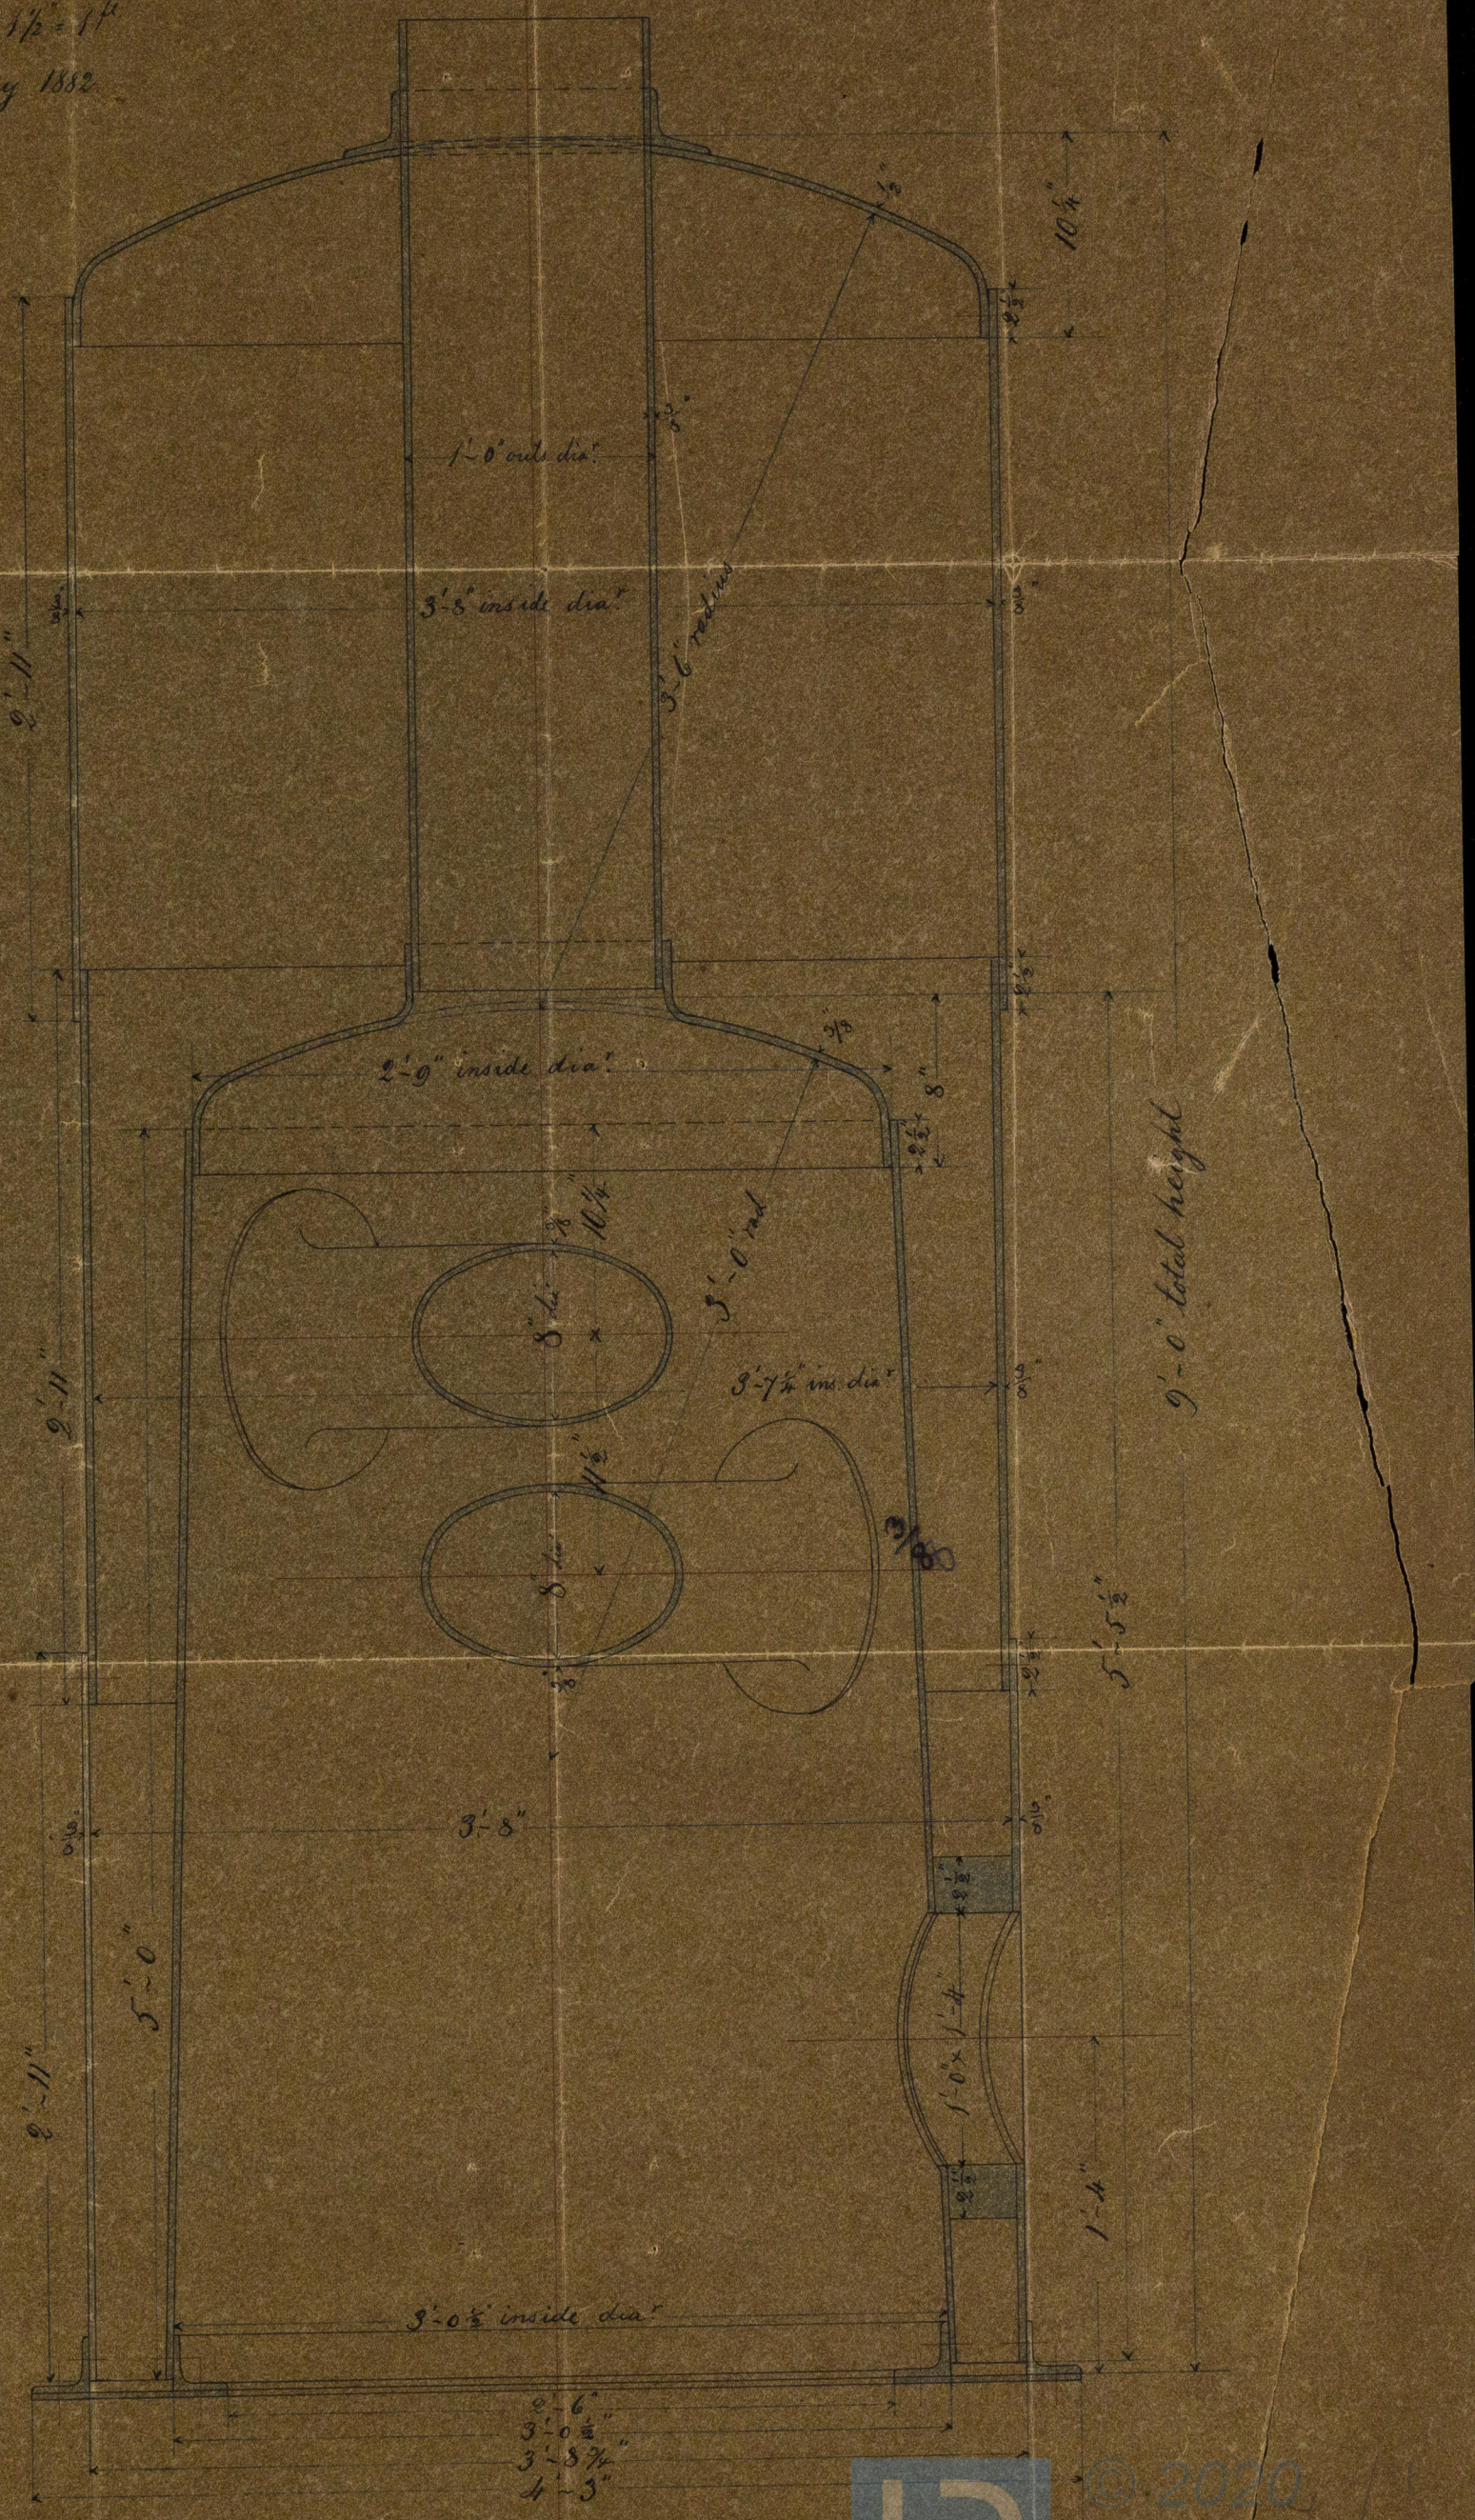
1'-0" outside dia.
3'-8" inside dia.
2'-9" inside dia.
3'-8"
3'-0½" inside dia.
3'-6" radius
5'-0" rad
3'-7¾" ins. dia.
9'-0" total height
2'-11"
5'-0"
8" dia.
10¼"
3/8
3/8
3/8