S.S. Empress Hull Plan No 5425

Lt. to Hull
24/4/88

- No 264 -

SKETCH SHEWING RIVETTING OF DOUBLE BOTTOM

SCALE 1 = 1 FT

CENTRE KEELSON

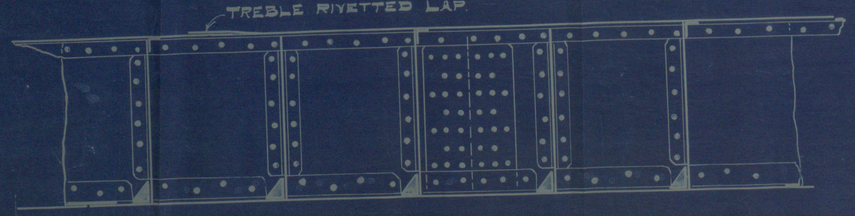

LONGITUDINALS

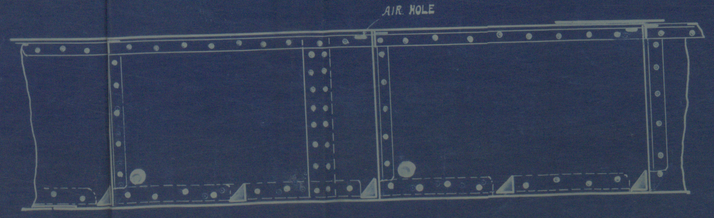

WATERTIGHT FLOORS

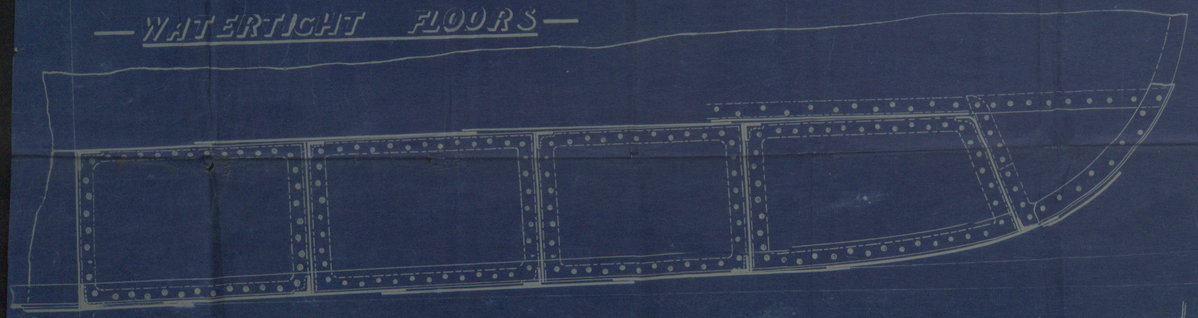

DIAMONDS — EVERY 4 FEET

SOLIDS

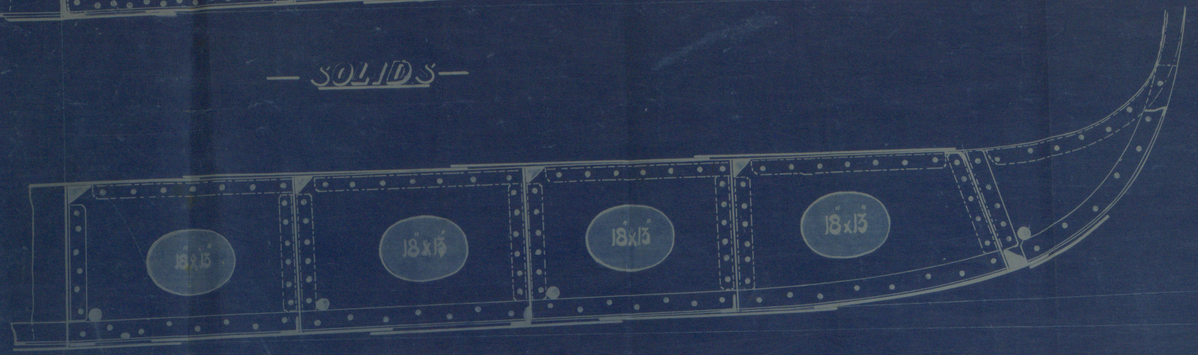

BRACKETS — EVERY 4 FEET

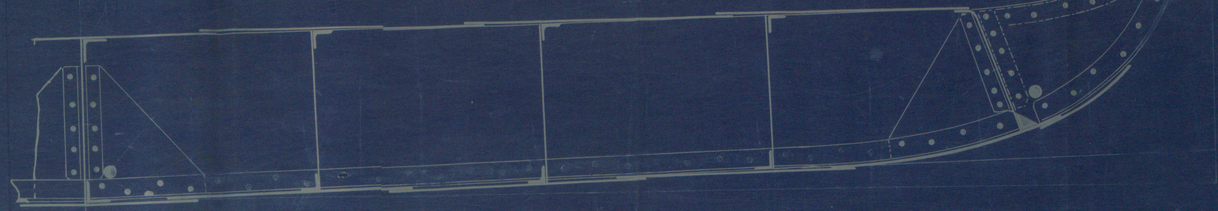

To Rivetting this Centre Plate
Ref. to Drawing Remarks for Double Bottom

L. Ellis
26/4/88