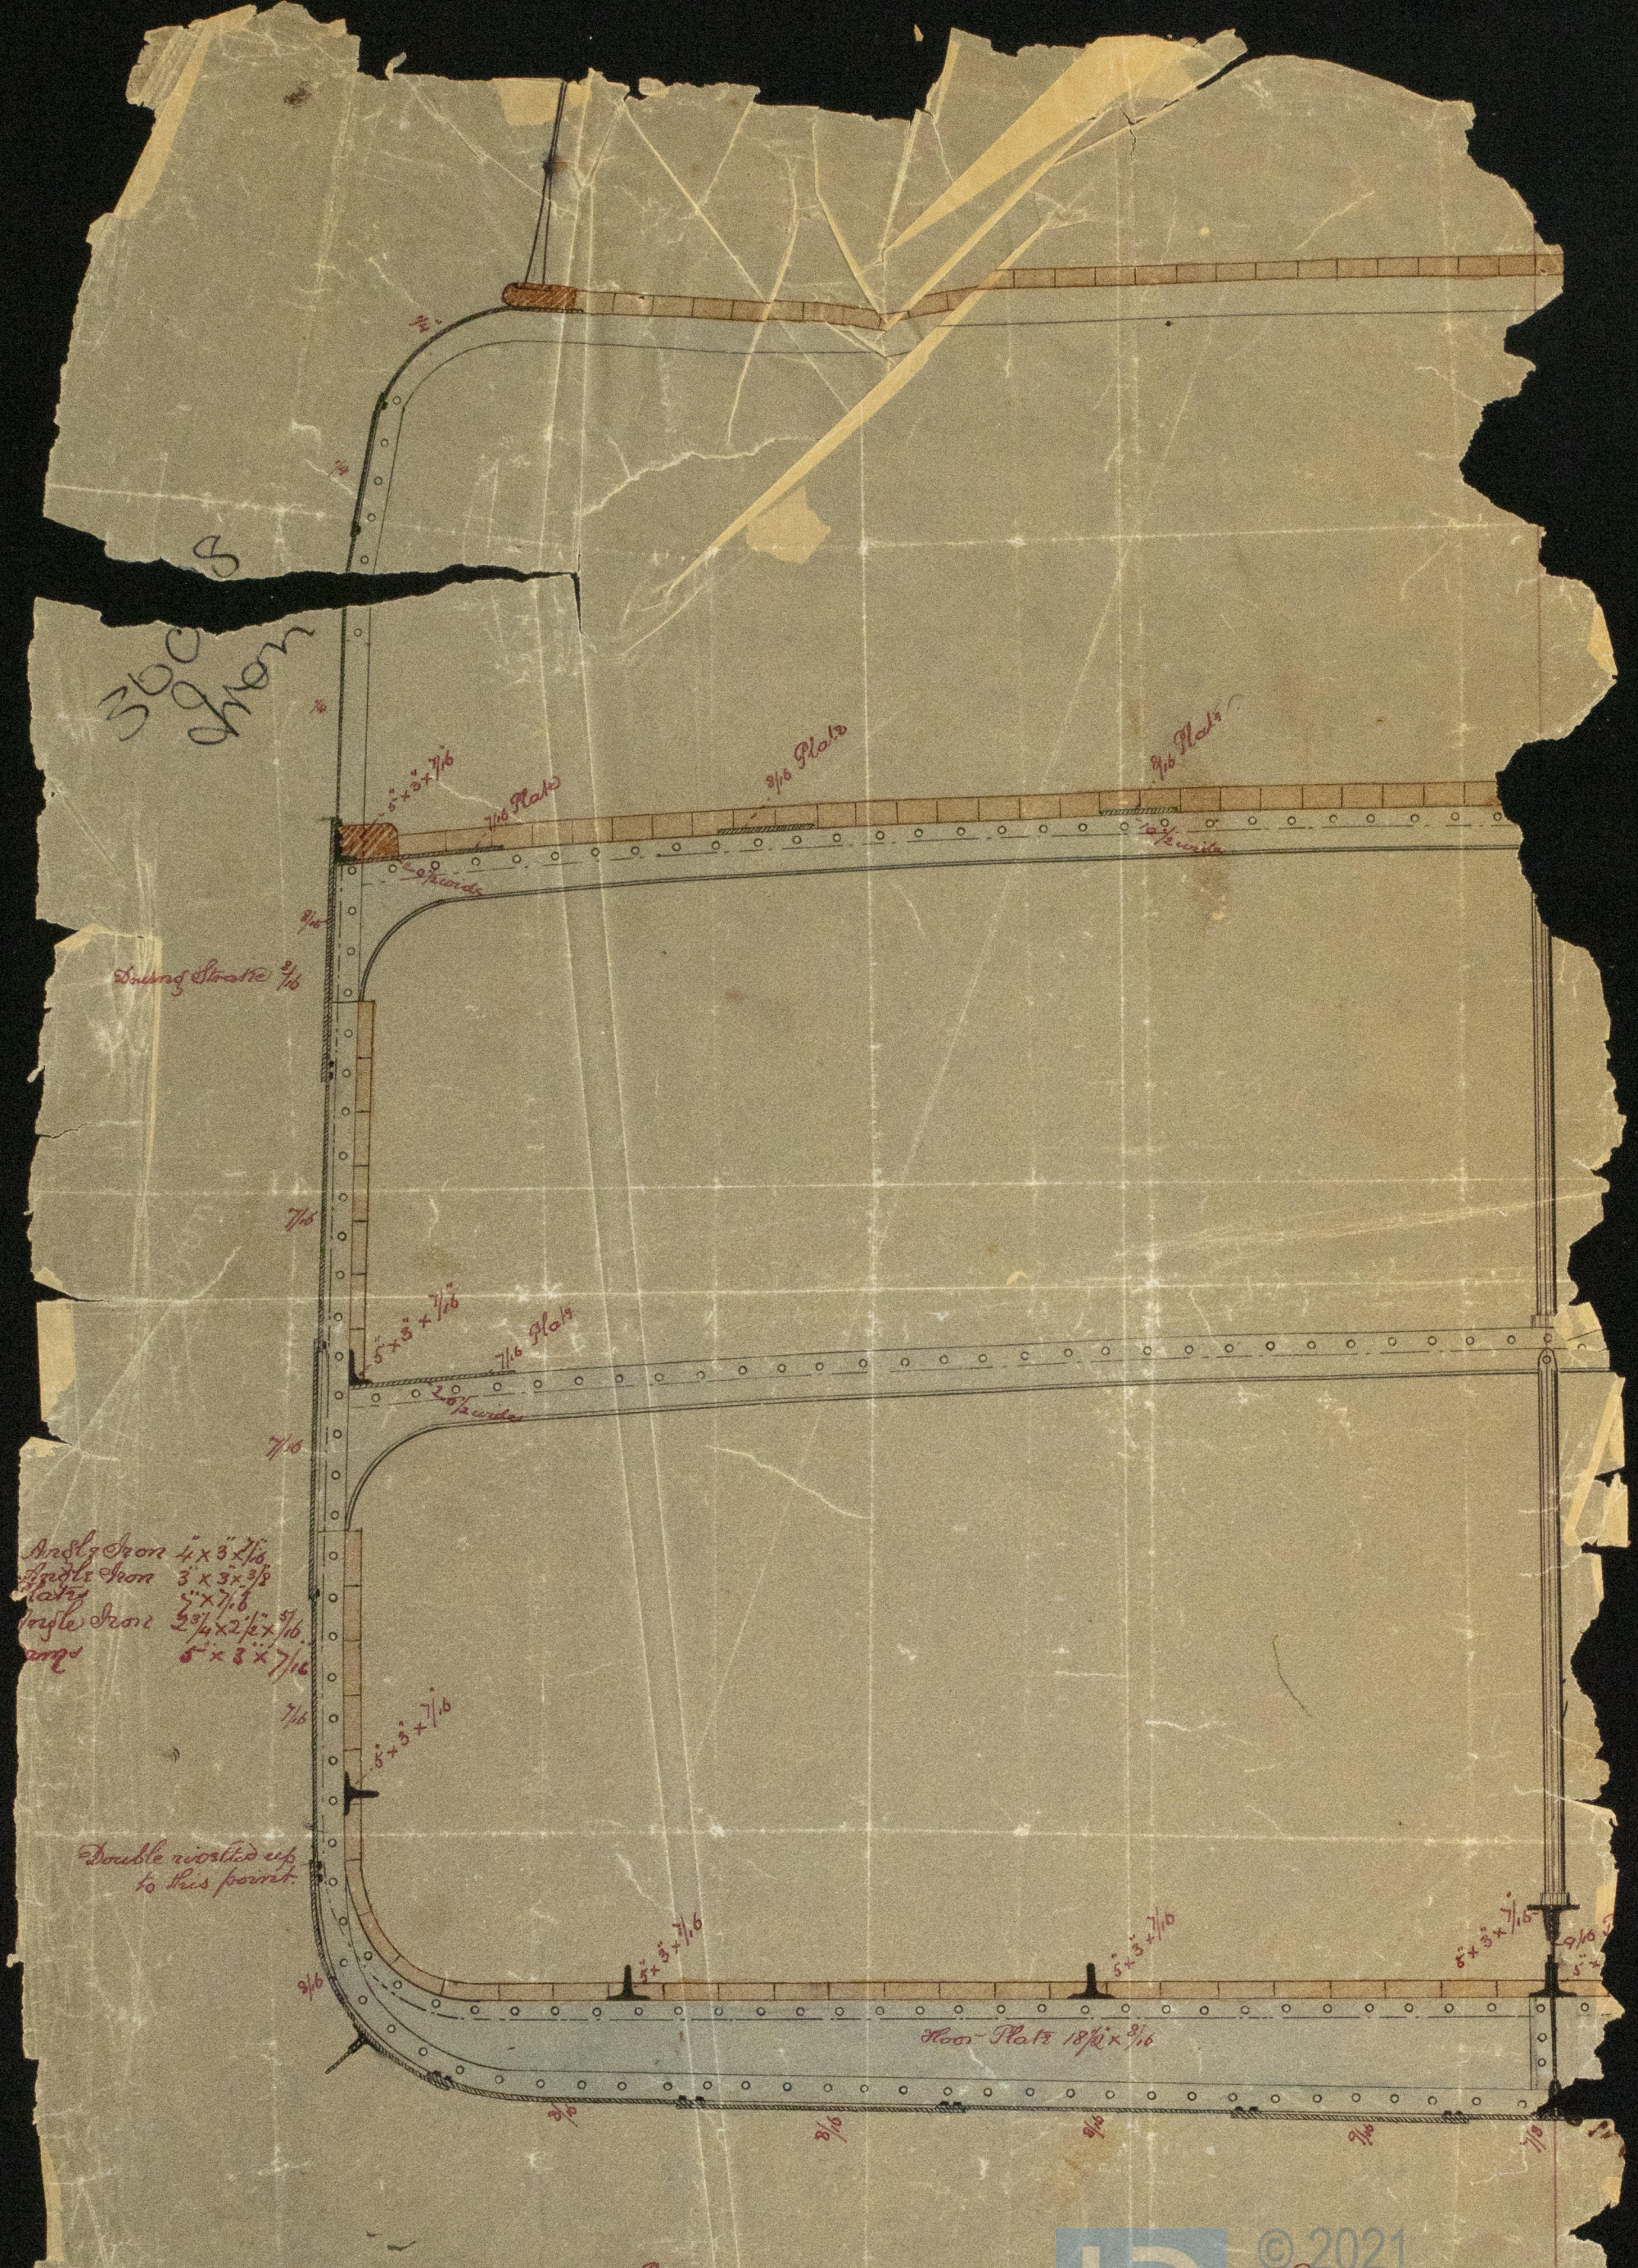

No. 58 SS "Onega" Construction Section
Scale 1/2" - 1 foot

© 2021 Lloyd's Register Foundation
IRON 498-0350