Newcastle on Tyne

Rec 25/11/64

Order No. 488

Steam Report No. 4131

18th " October 1864

S.S. Miranda built in 1865 at Newcastle

MIDSHIP SECTION
- NO - 170 -

SCALE ½ INCH TO A FOOT

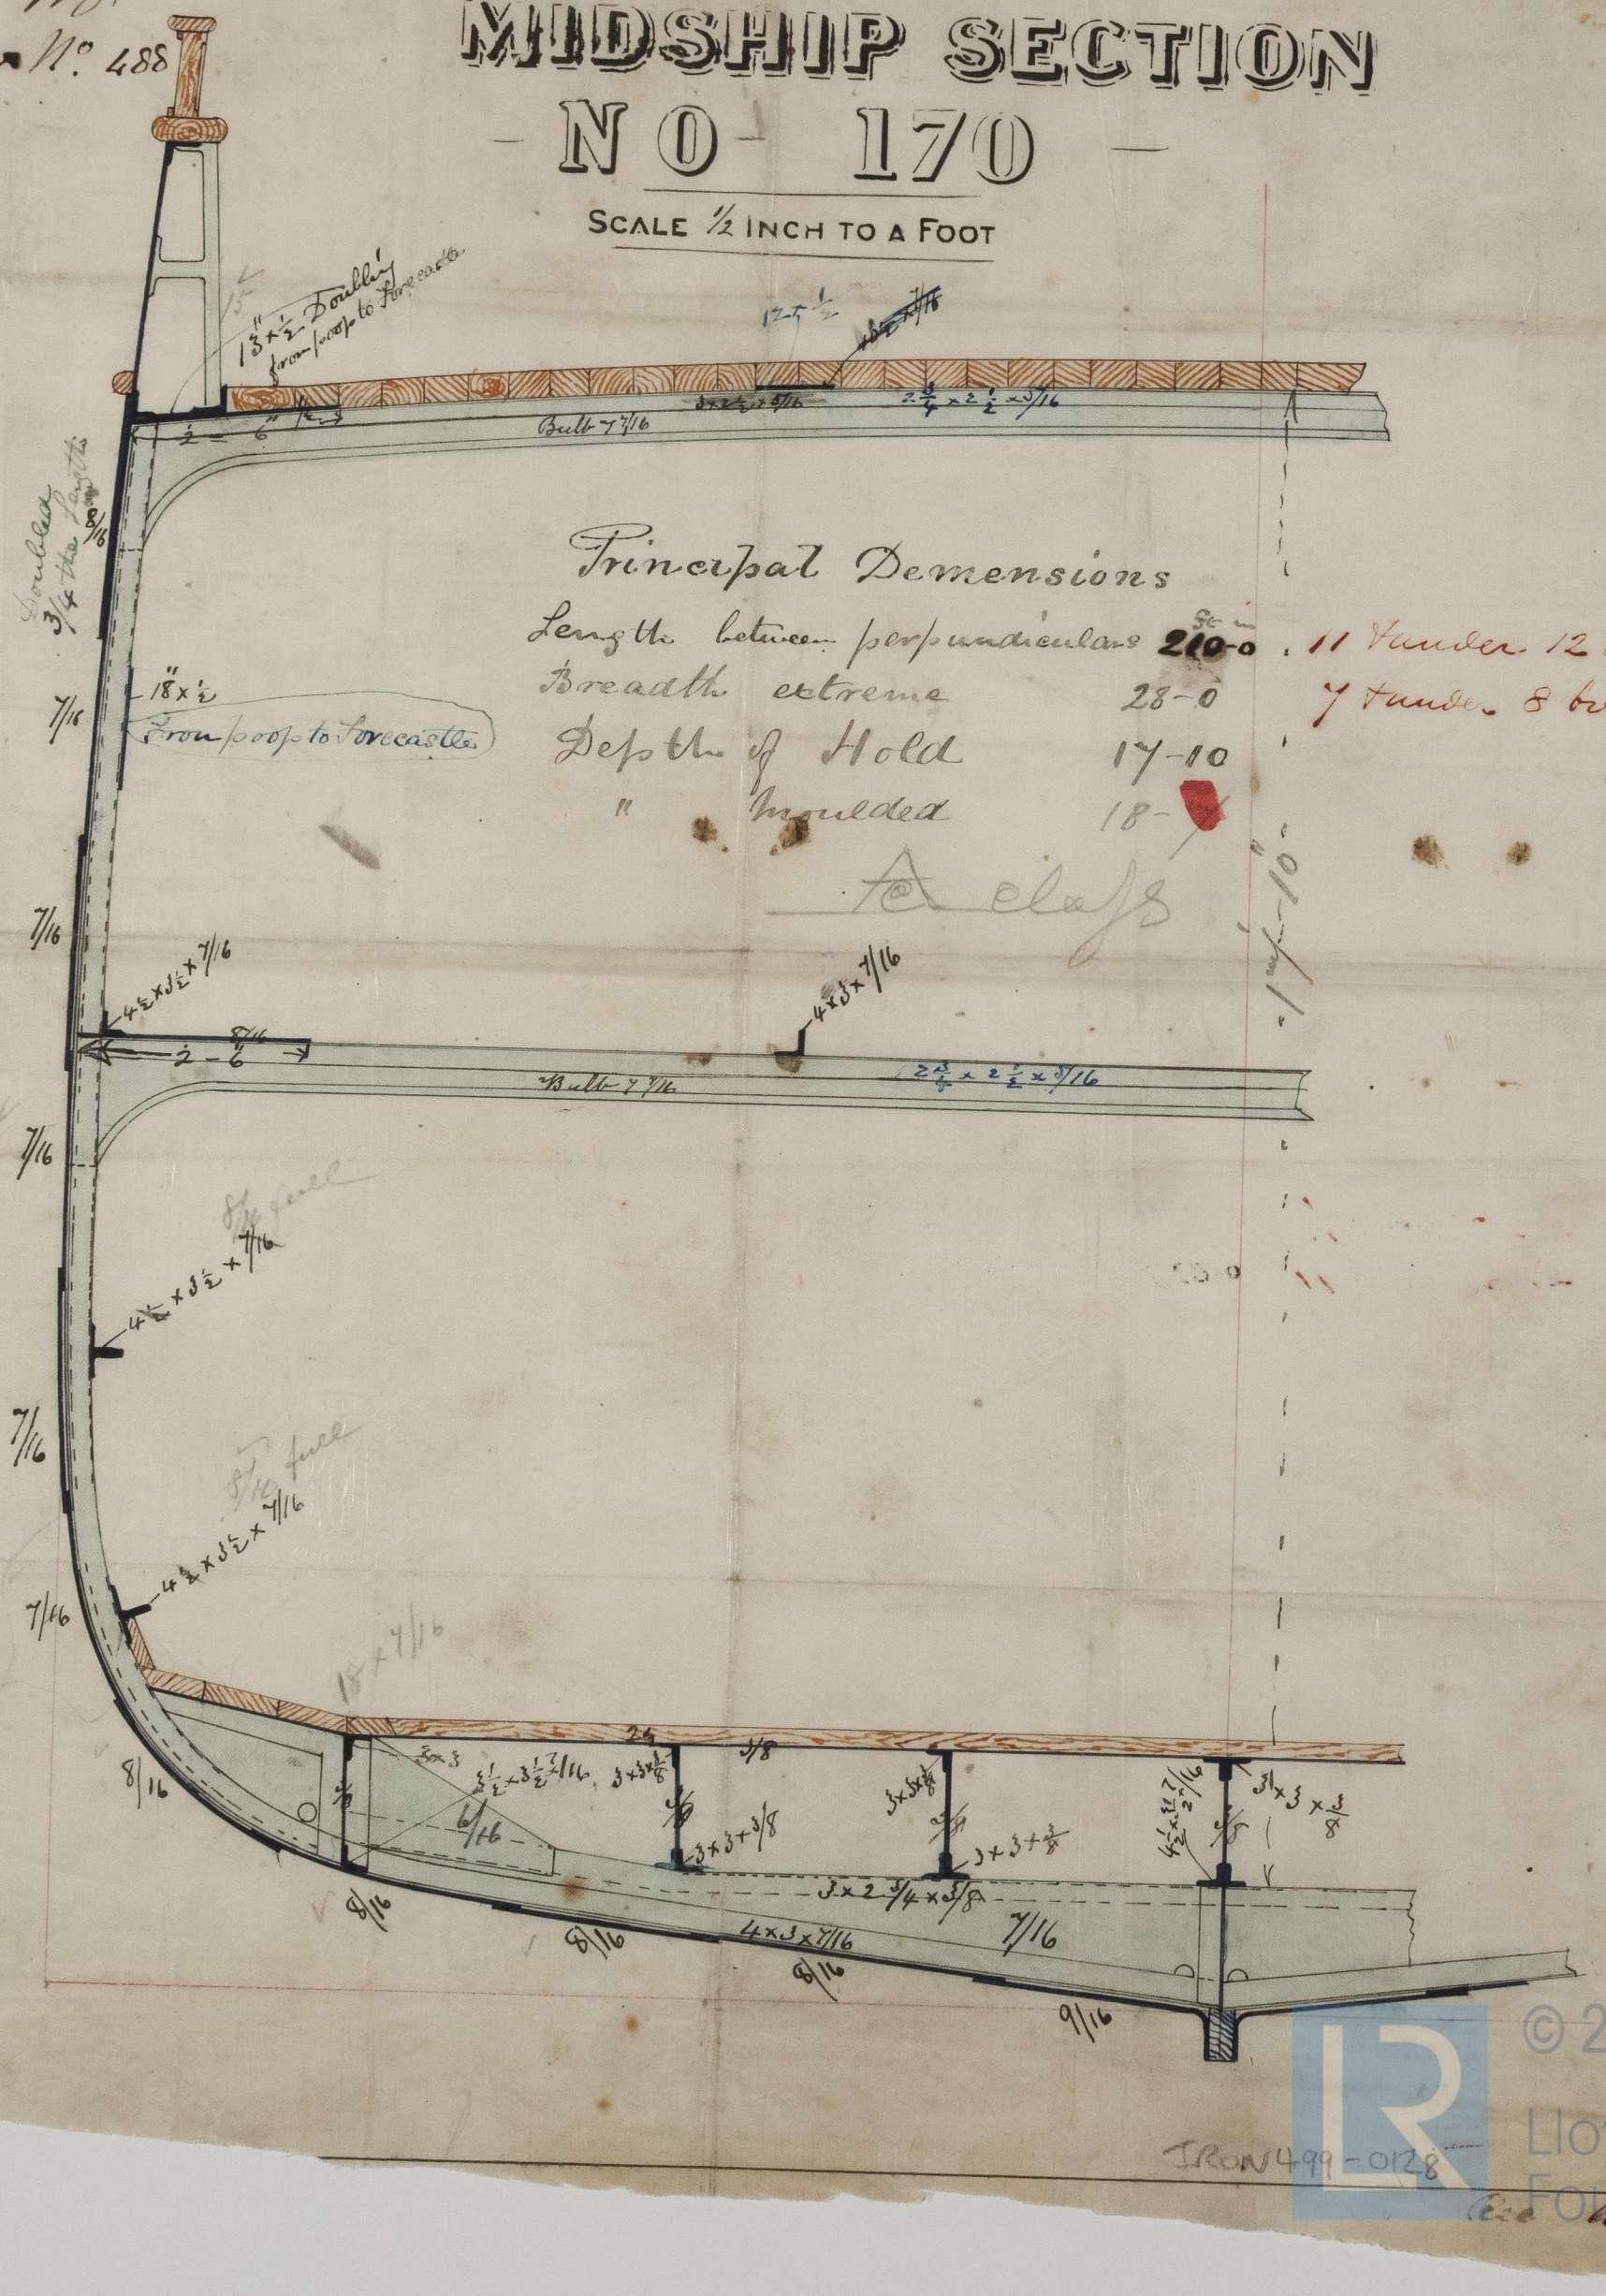

Principal Dimensions

Length between perpendiculars		210-0	11 Hundred 12 depths
Breadth	extreme	28-0	7 Hundr. 8 breadths
Depth of	Hold	17-10	
"	Moulded	18-	

Class

1 ft. 10 in.

IRON499-0128

© 2021 Lloyd's Register Foundation

Rec 23/11/64 W.C.D