8324 Iron

Midship Section for No. 105 S.S.

Length on deck	190' 0"
Breadth of Beam	26' 0"
Depth of Hold	13' 0"
Tonnage under tonnage deck	407. tons
Tonnage Gross	509. tons
To be Classed	A.1.

Rec 7/2/70

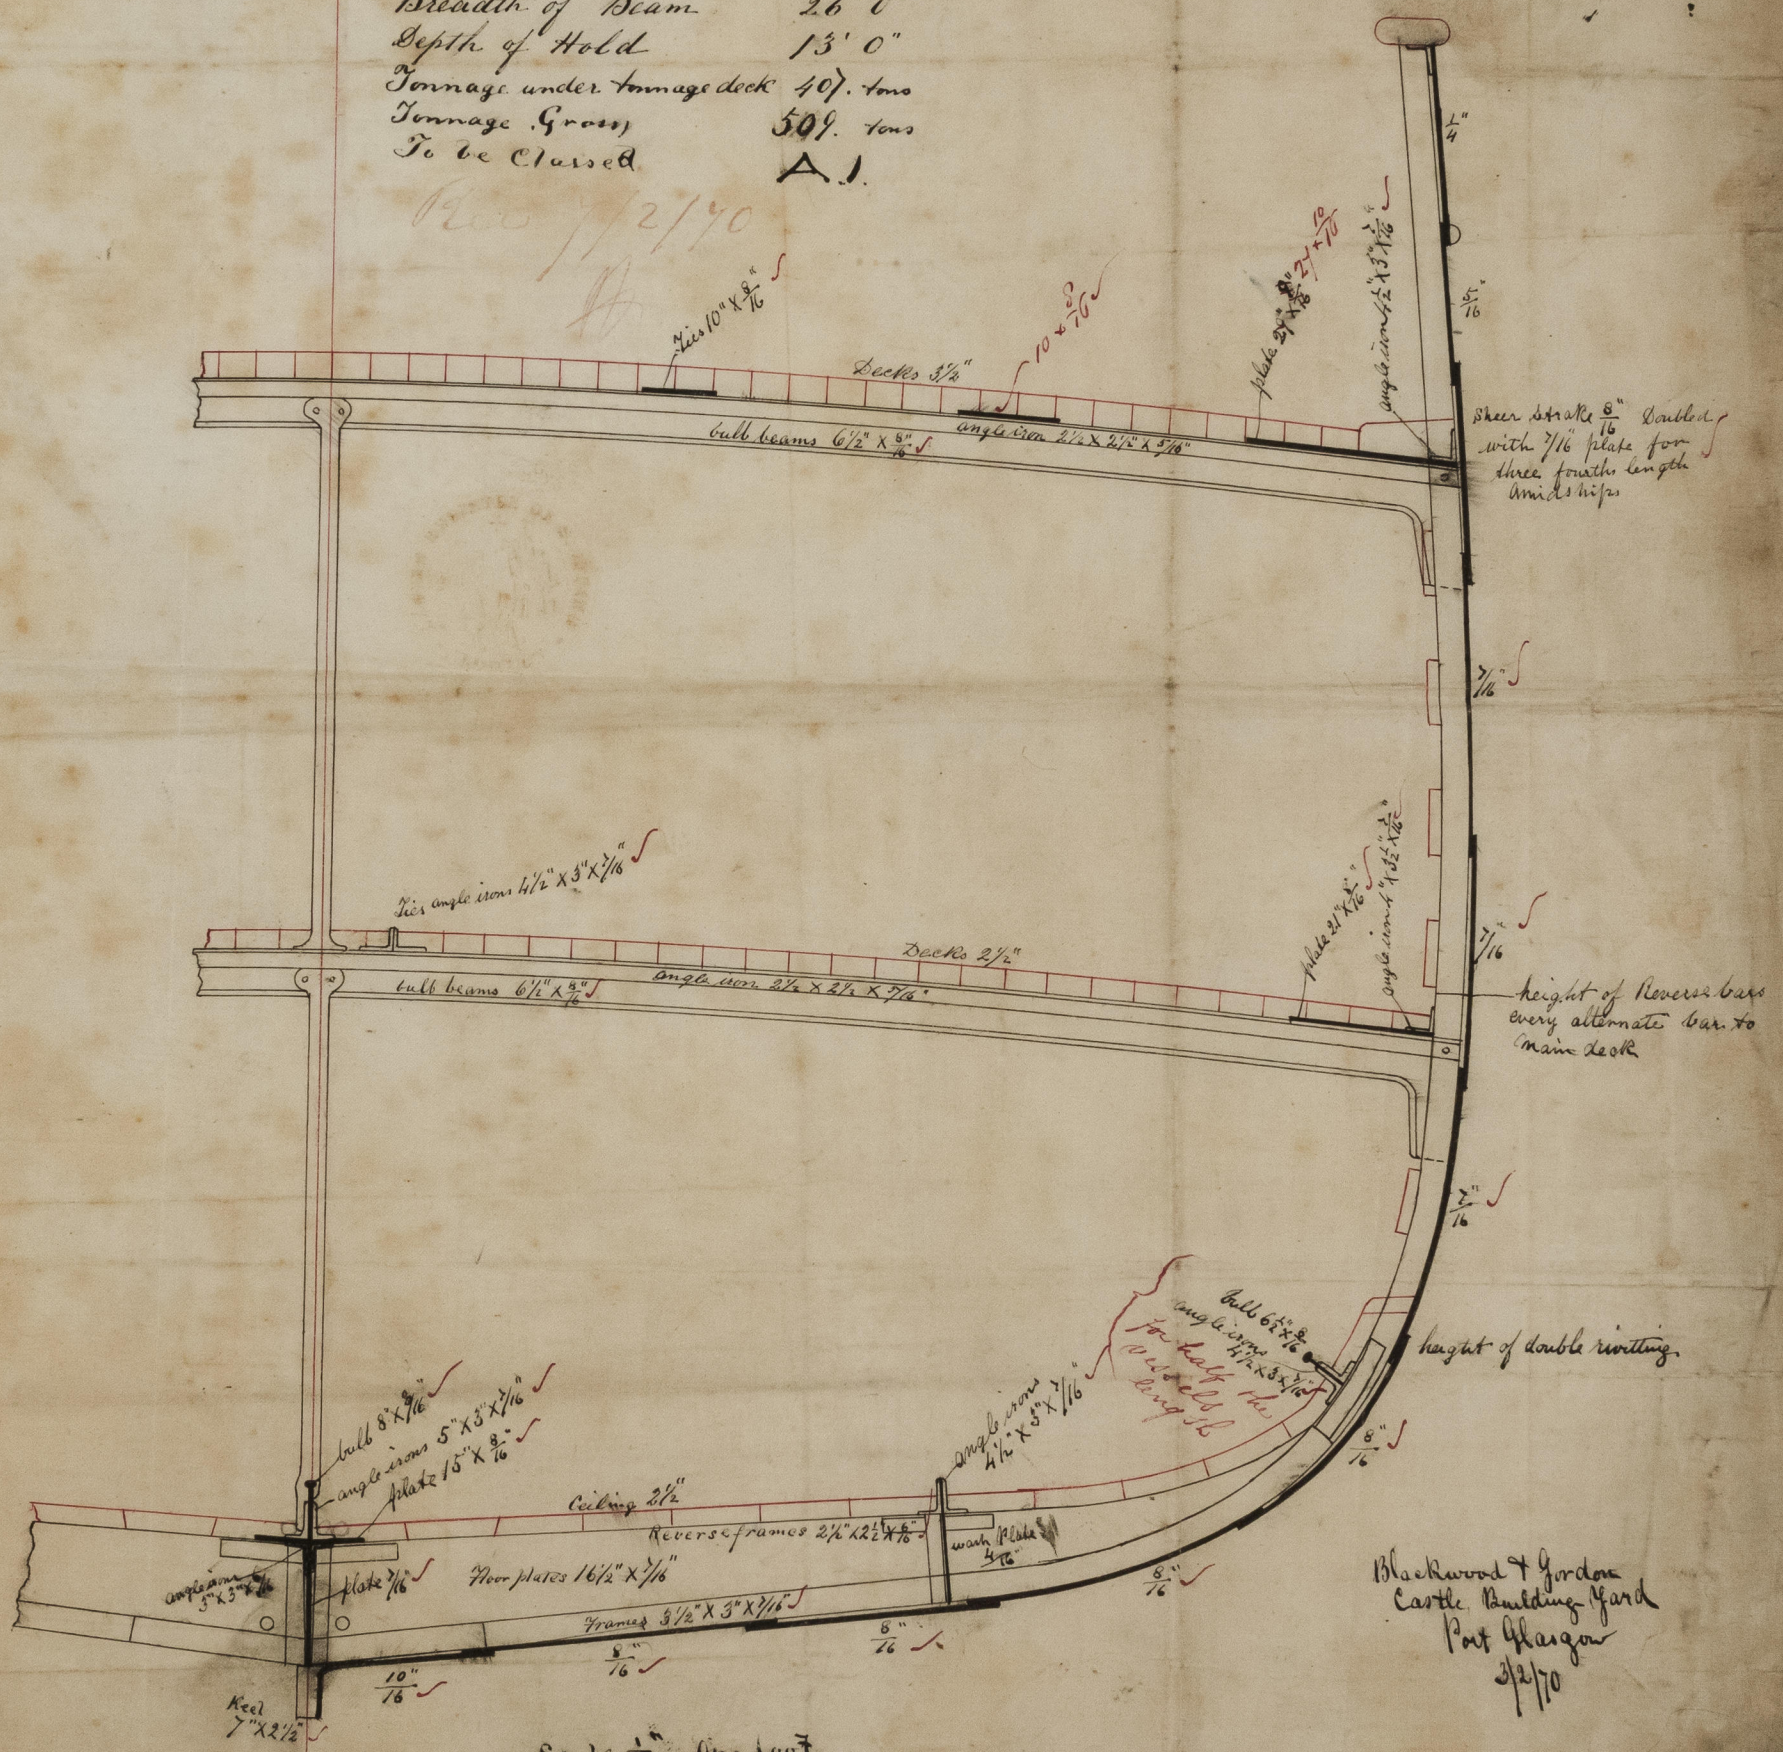

Scale ½" = One foot.

Blackwood & Gordon
Castle Building Yard
Port Glasgow
3/2/70

A. D.
9/2/70

© 2021 Lloyd's Register Foundation

IRON 503-0040