Iron Report No: 11874

Midship Section of Screw Steamers No 133 & 134 –

Length from Forepart of Sternpost to Aftpart of Stem ... 348 ft 0 inches

Breadth over Frames ..... 36 . 9 ... = 9.47 Breadths in Length –

Depth from top of Keel to top of Main dk beam ... 18 . 6 ... = 18.81 Depths " "

Do " " Do " " " Upper " " ... 25 . 11 ... = 13.43 " " "

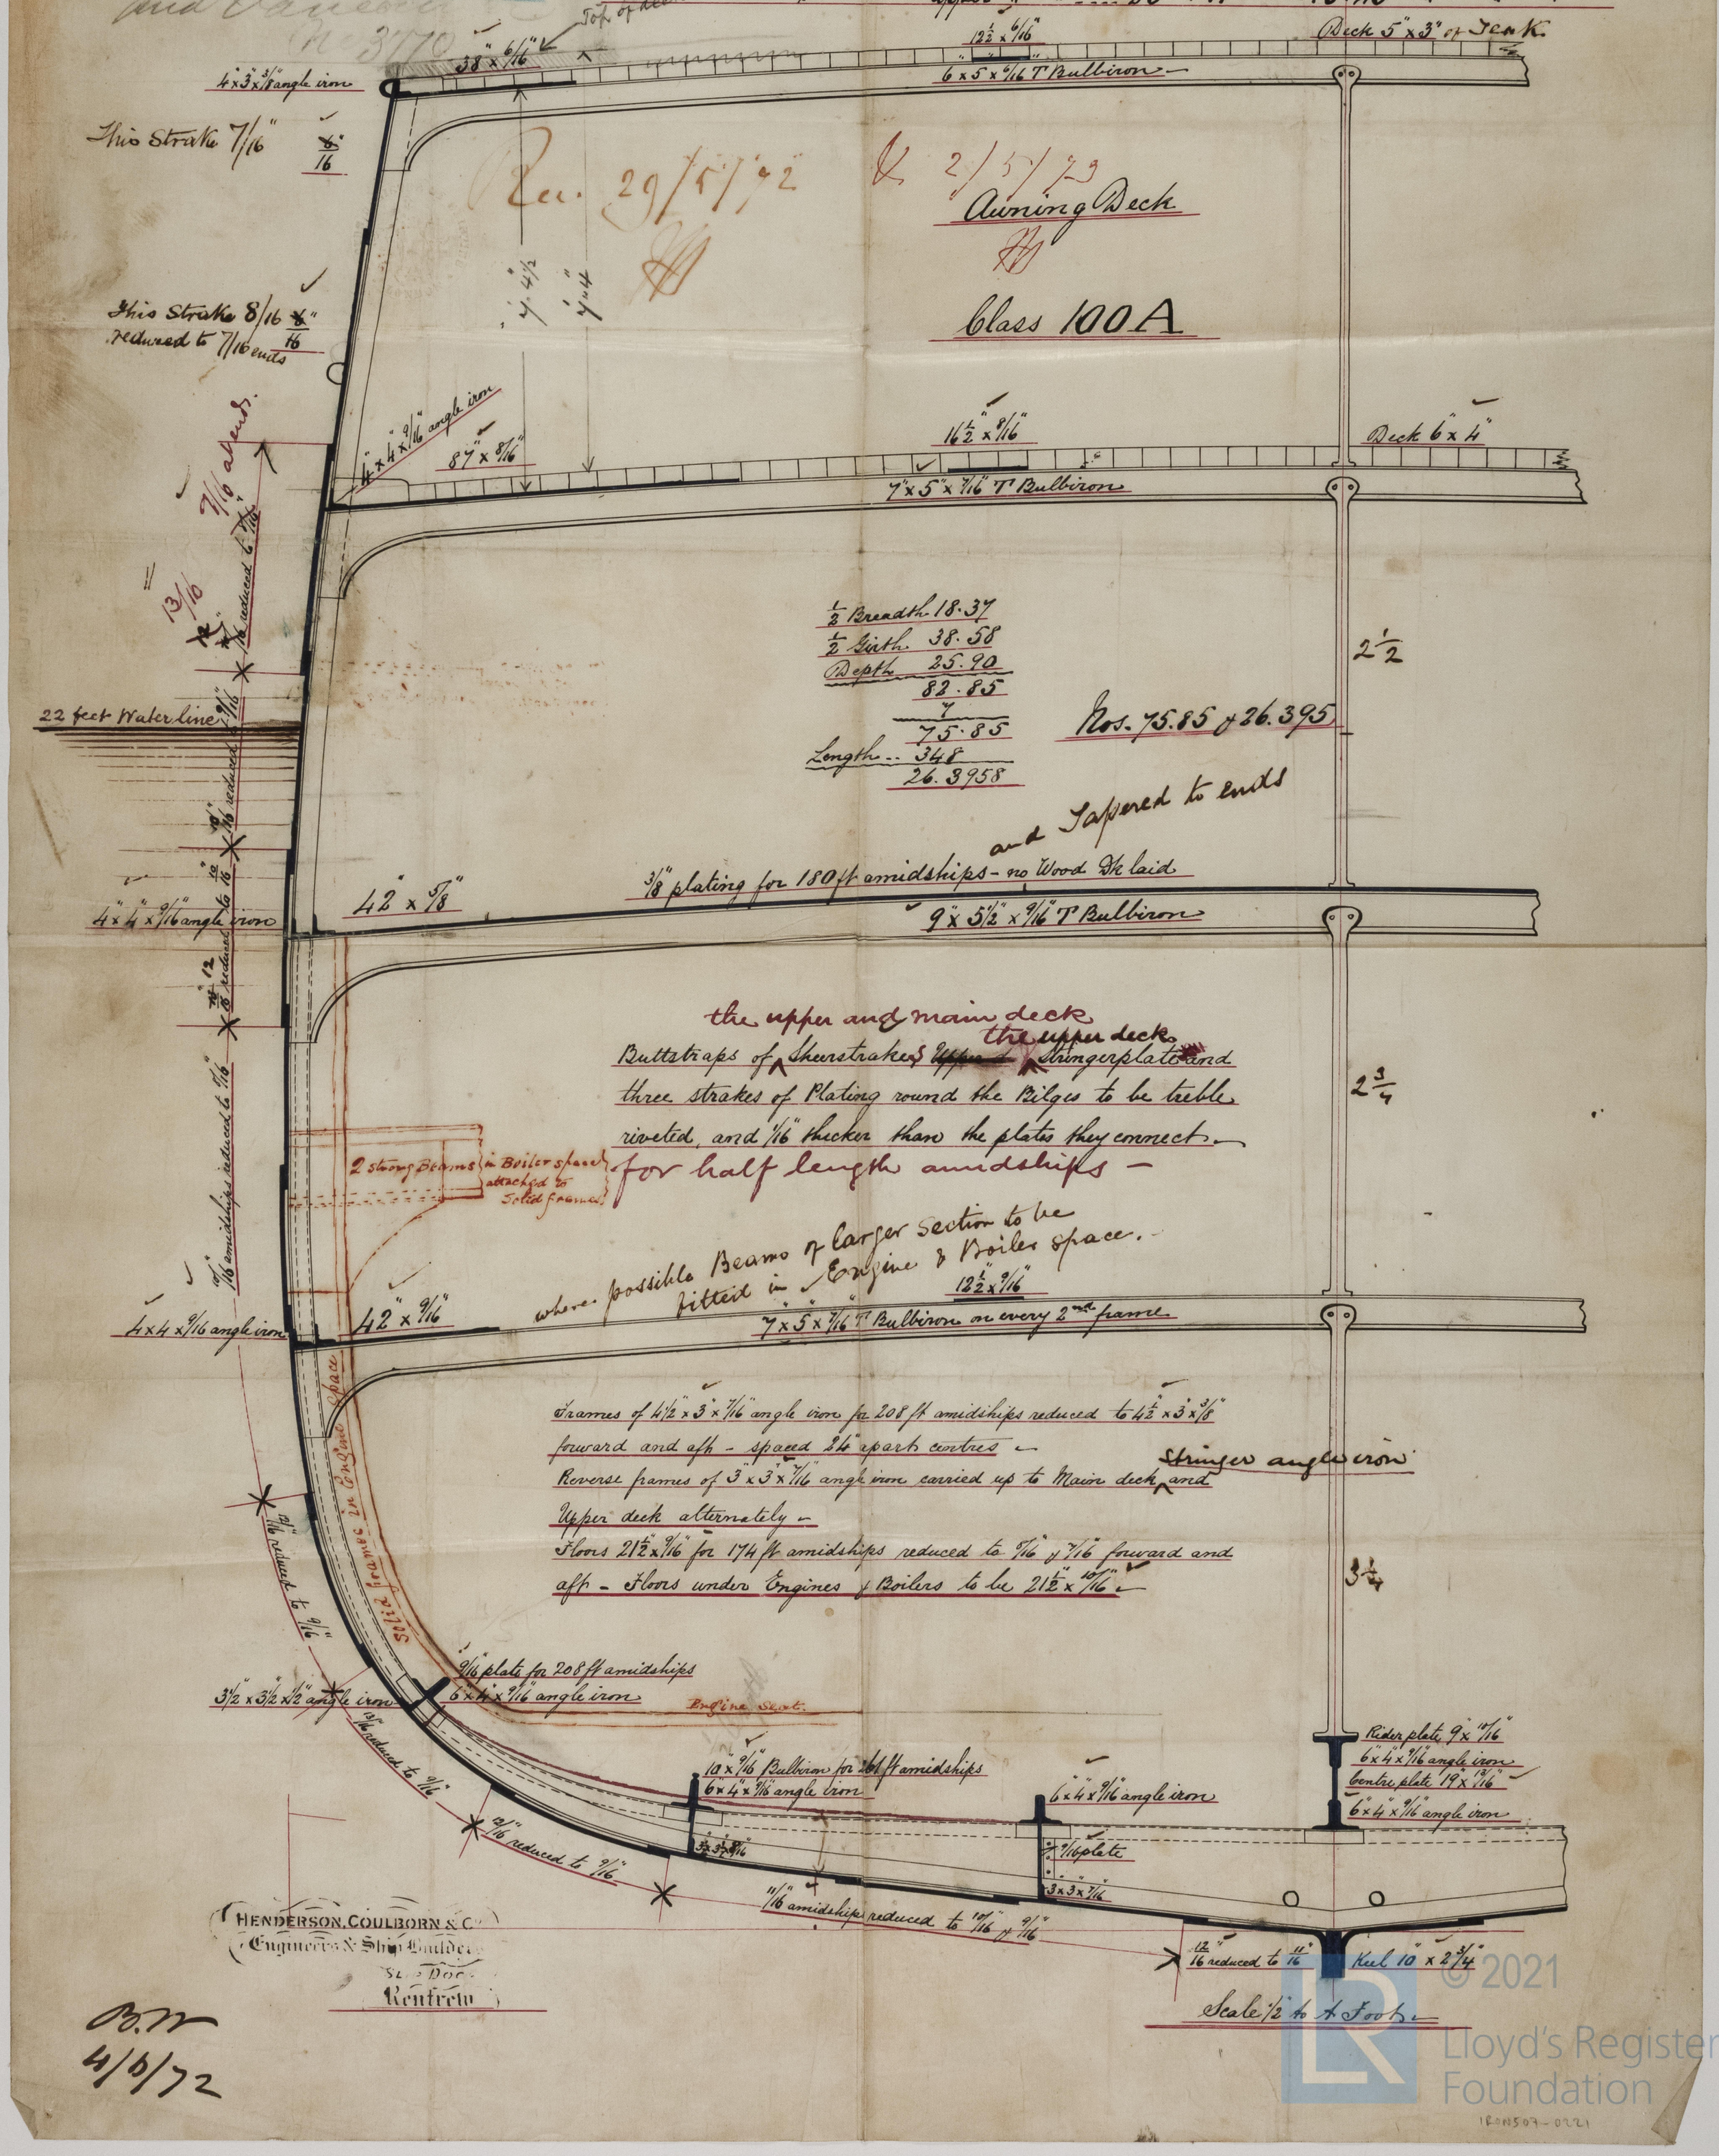

© 2021 Lloyd's Register Foundation
IRON507-0221

Iron Report No. 11874

© 2021
Lloyd's Register Foundation