# No. 23

Scale ½ inch = 1 foot

½ Breadth = 18'.6"
½ Girth = 37.6
Depth = 24.6
80.6 × 22½ = 18.032

# Ship "Western Monarch"

## Class 100 A.

BARROW SHIPBUILDING CO. LIMITED
Reg. No. .....
No. .....
2 JUL 75
BARROW-IN-FURNESS

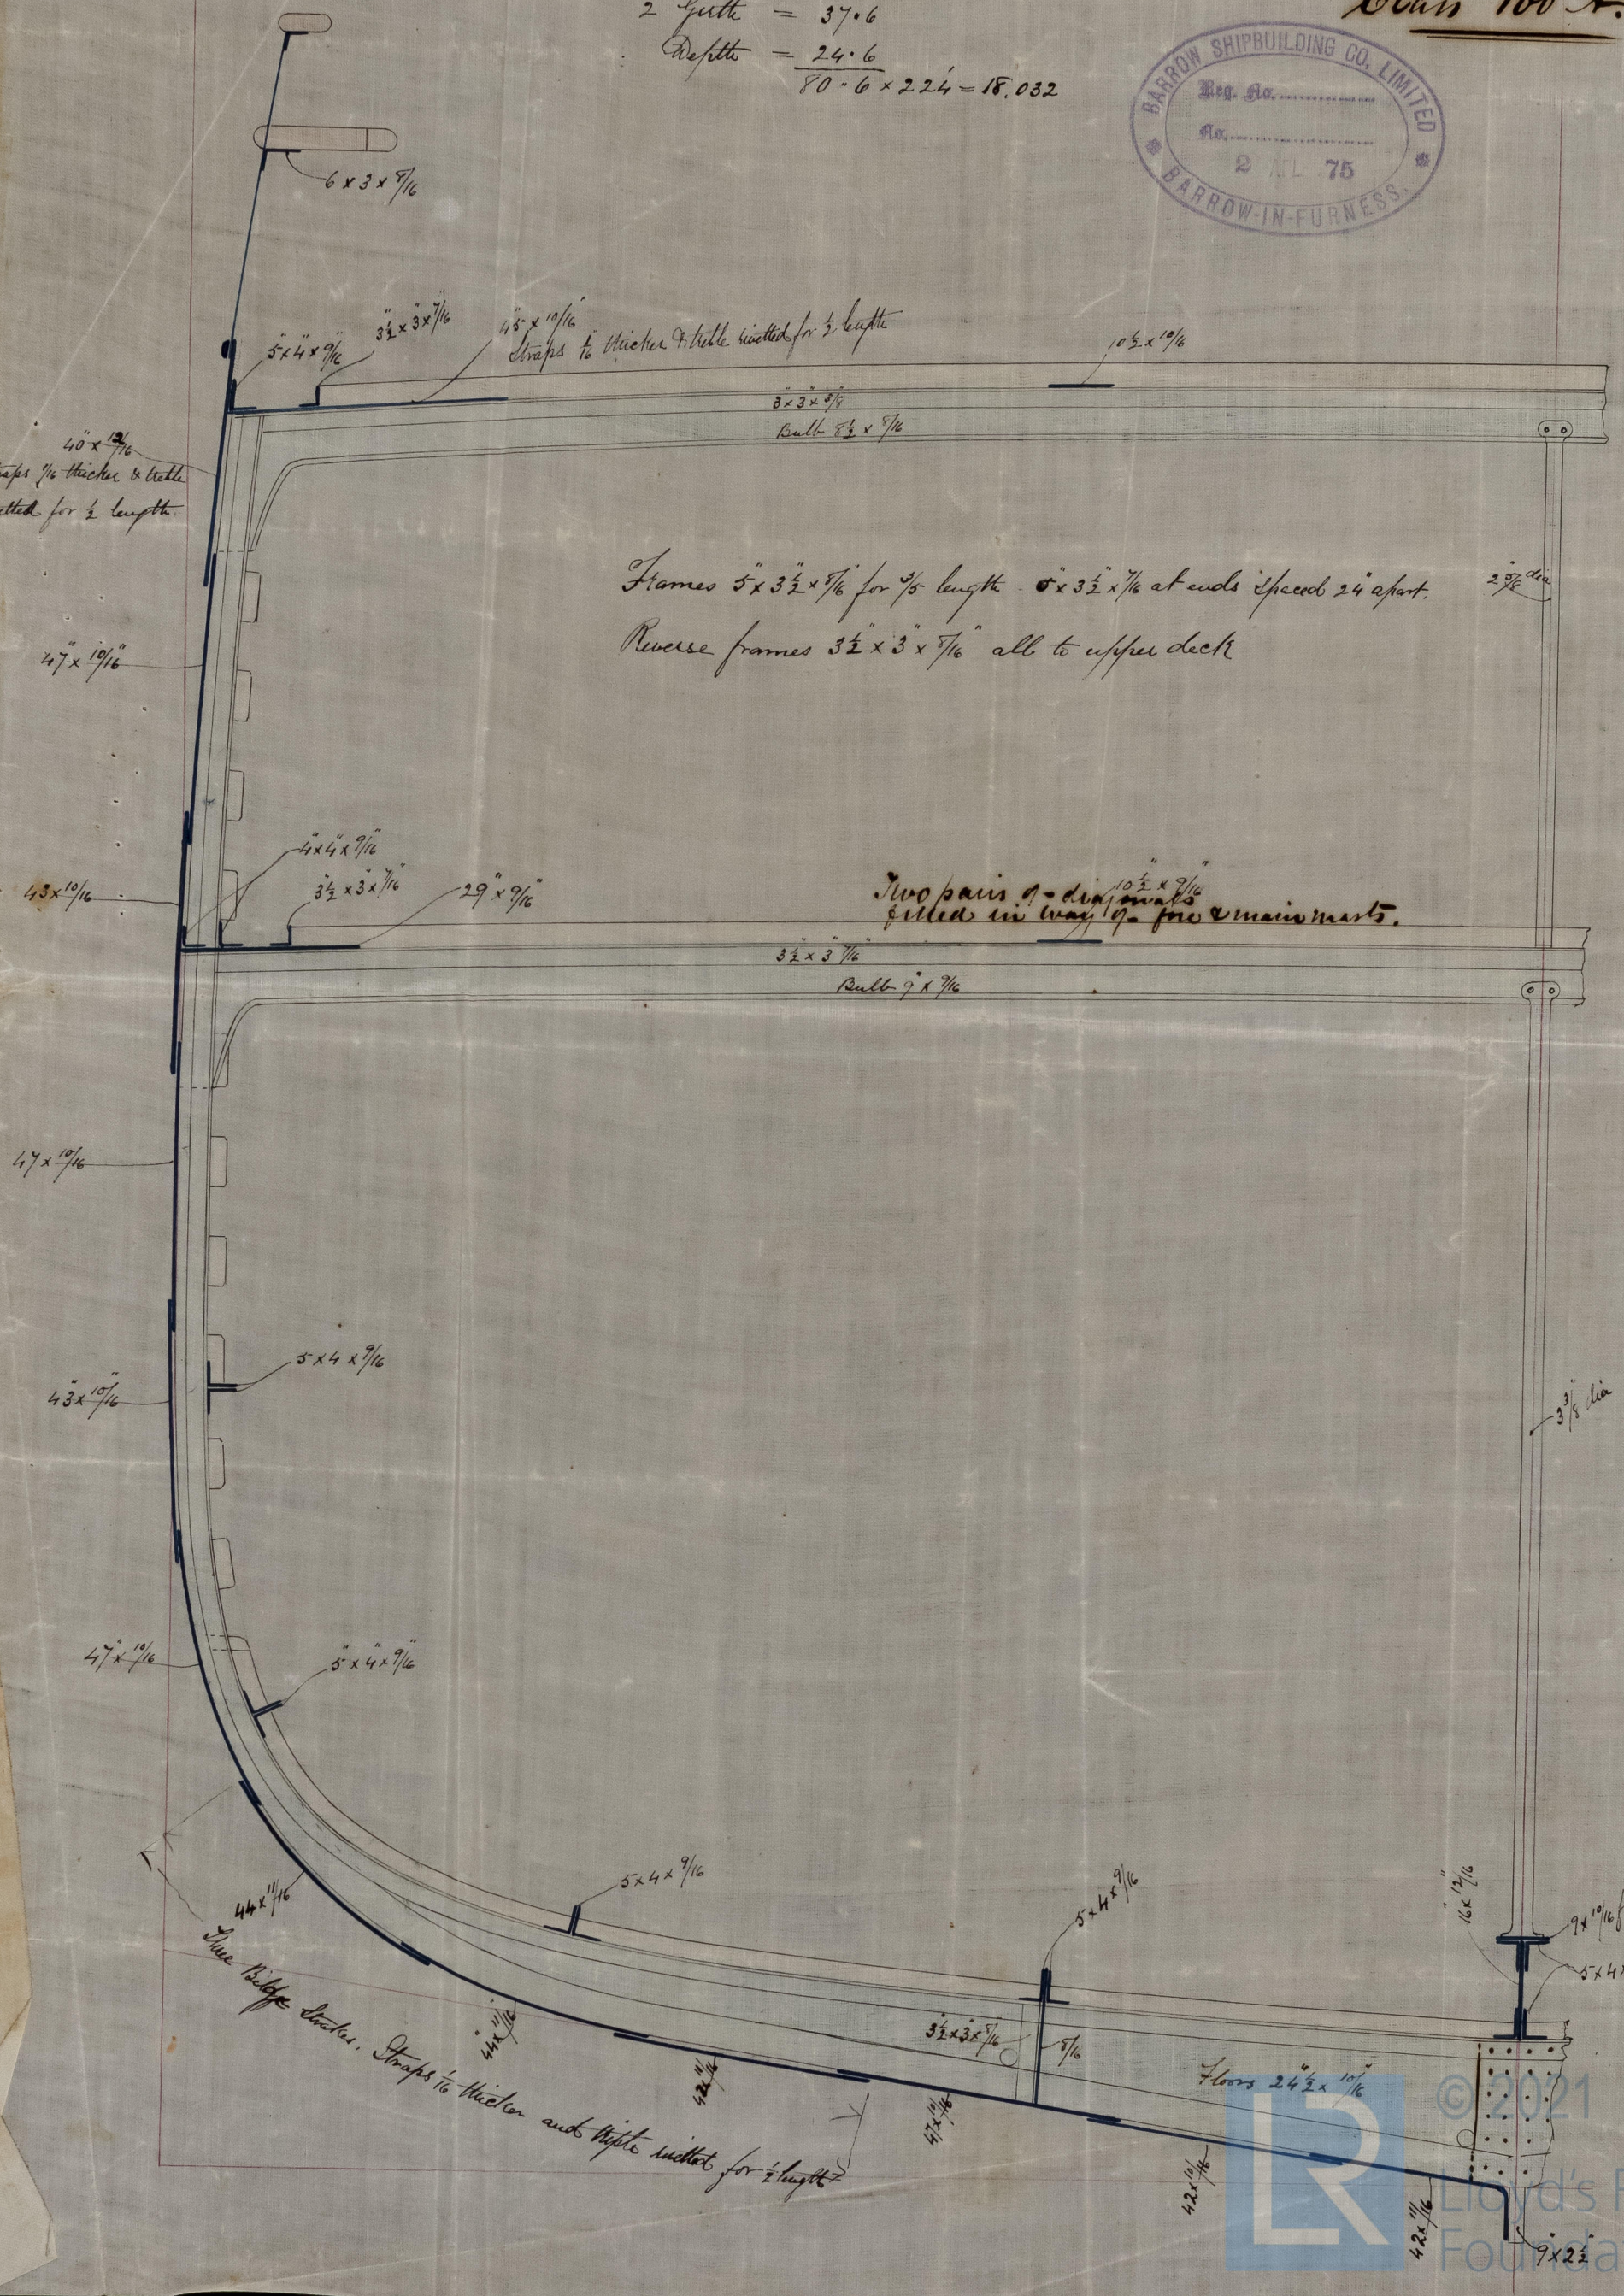


© 2021
Lloyd's Register Foundation

IRON513-0157

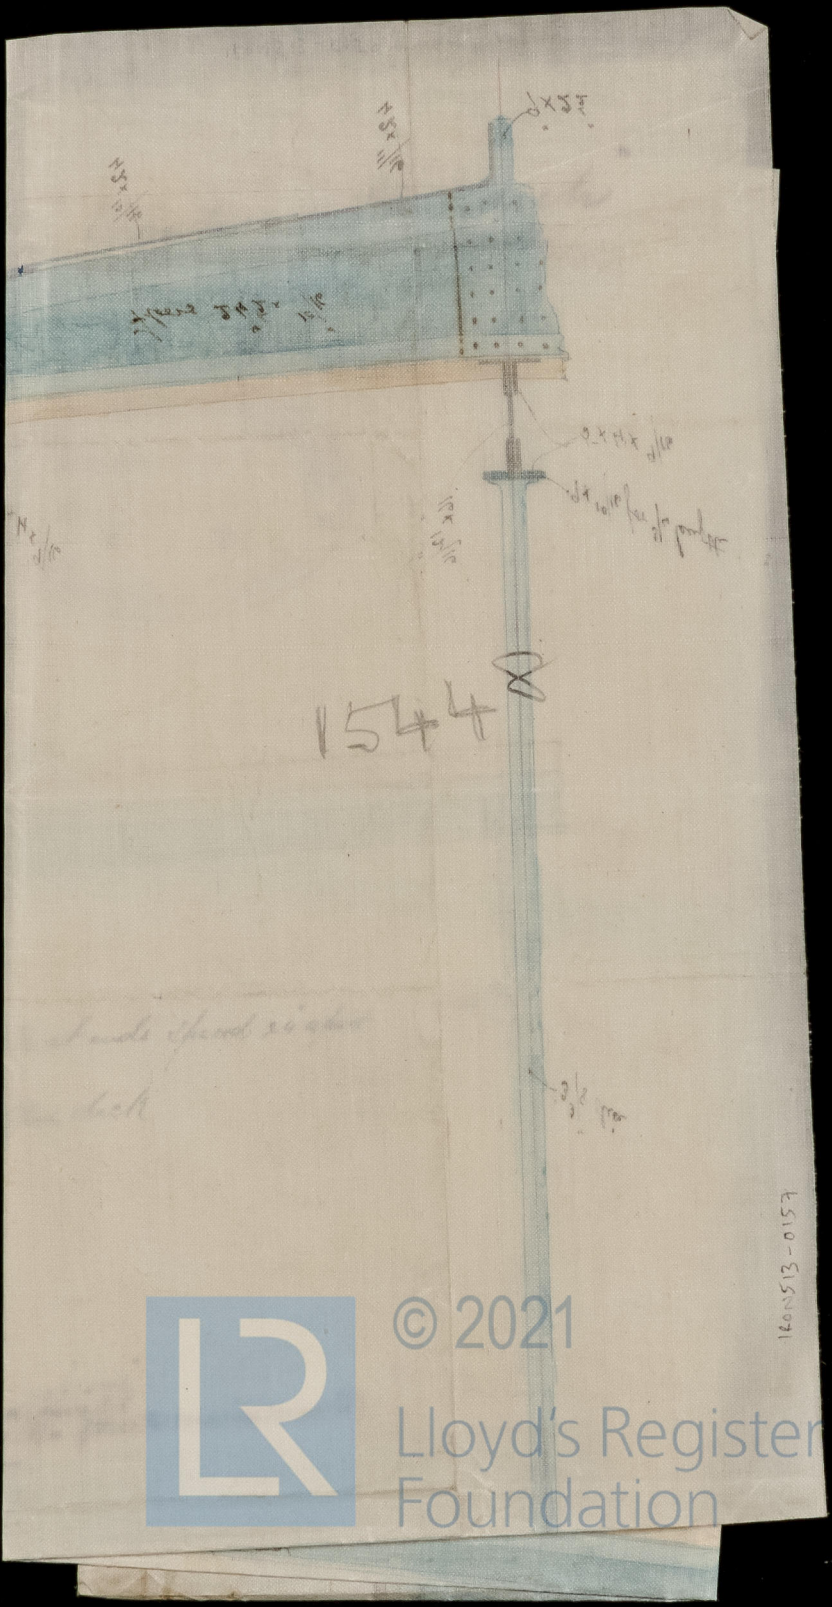

1544

160n513-0157

© 2021
Lloyd's Register
Foundation