S.S. "Agnes"
Report No. 30497

MIDSHIP SECTION

No. 22 S.S.

1/2" = ONE FOOT

Length B.P.	259.0	Length for Number	257.6
Breadth Extreme	34.0	Girth of Section	34.0
Depth in Hold to floors	19.6	Half Breadth	16.11 3/4
Depth Moulded	20.6 1/2	Depth	21.6 1/2
Depth of Floors	1.10 1/2	Number	72.5 1/4
Round of Beam	1.0	Number	18658
		Equipment Number	20523

7 1/2 under 6 Breadths
11 under 12 depths

CLASS 100 A

Rec 5/2/77

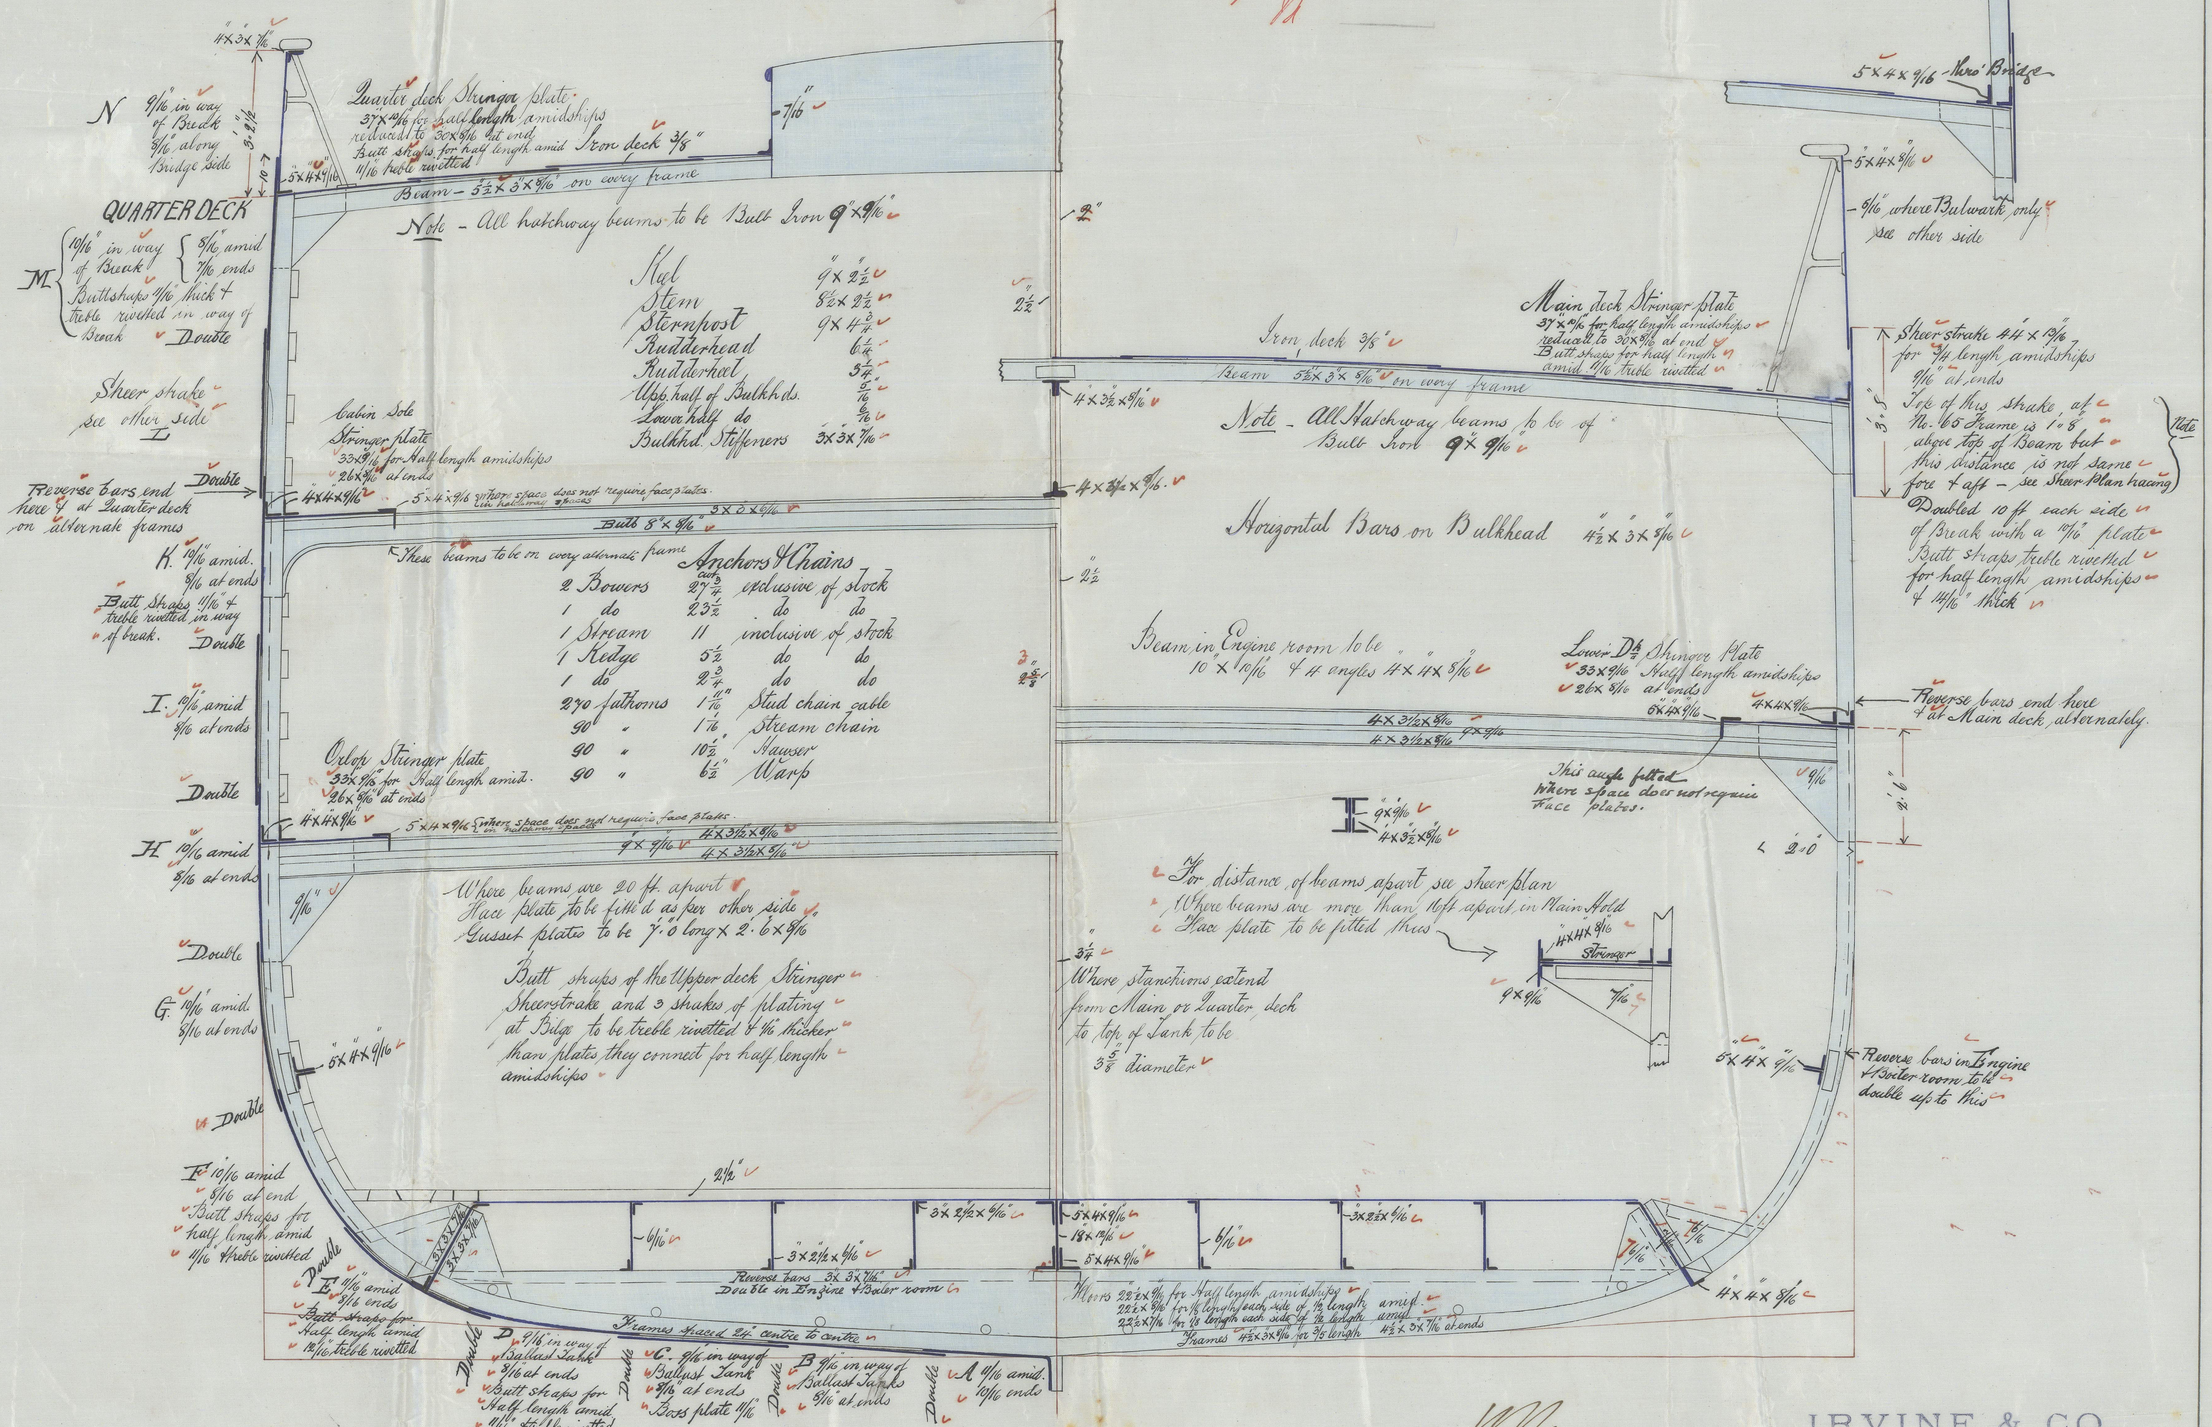

IRVINE & CO.,
SHIPBUILDERS AND ENGINEERS,
HARBOUR GRAVING DOCK,
WEST HARTLEPOOL.

IRON523-0081
© 2021 Lloyd's Register Foundation