Copy of approved midships Section.

— Nos 117 & 118 —

— Proposed Scantlings —

"British Empire" yard No 118

No of Report 2544

Length on upper deck fore side of stem to after sternpost — — 390-0"

Breadth moulded — — — — — — — — — 38-6"

Depth top of ceiling — — — — — — — — 28-6"

— Scale $\frac{1}{4}$ = one foot —

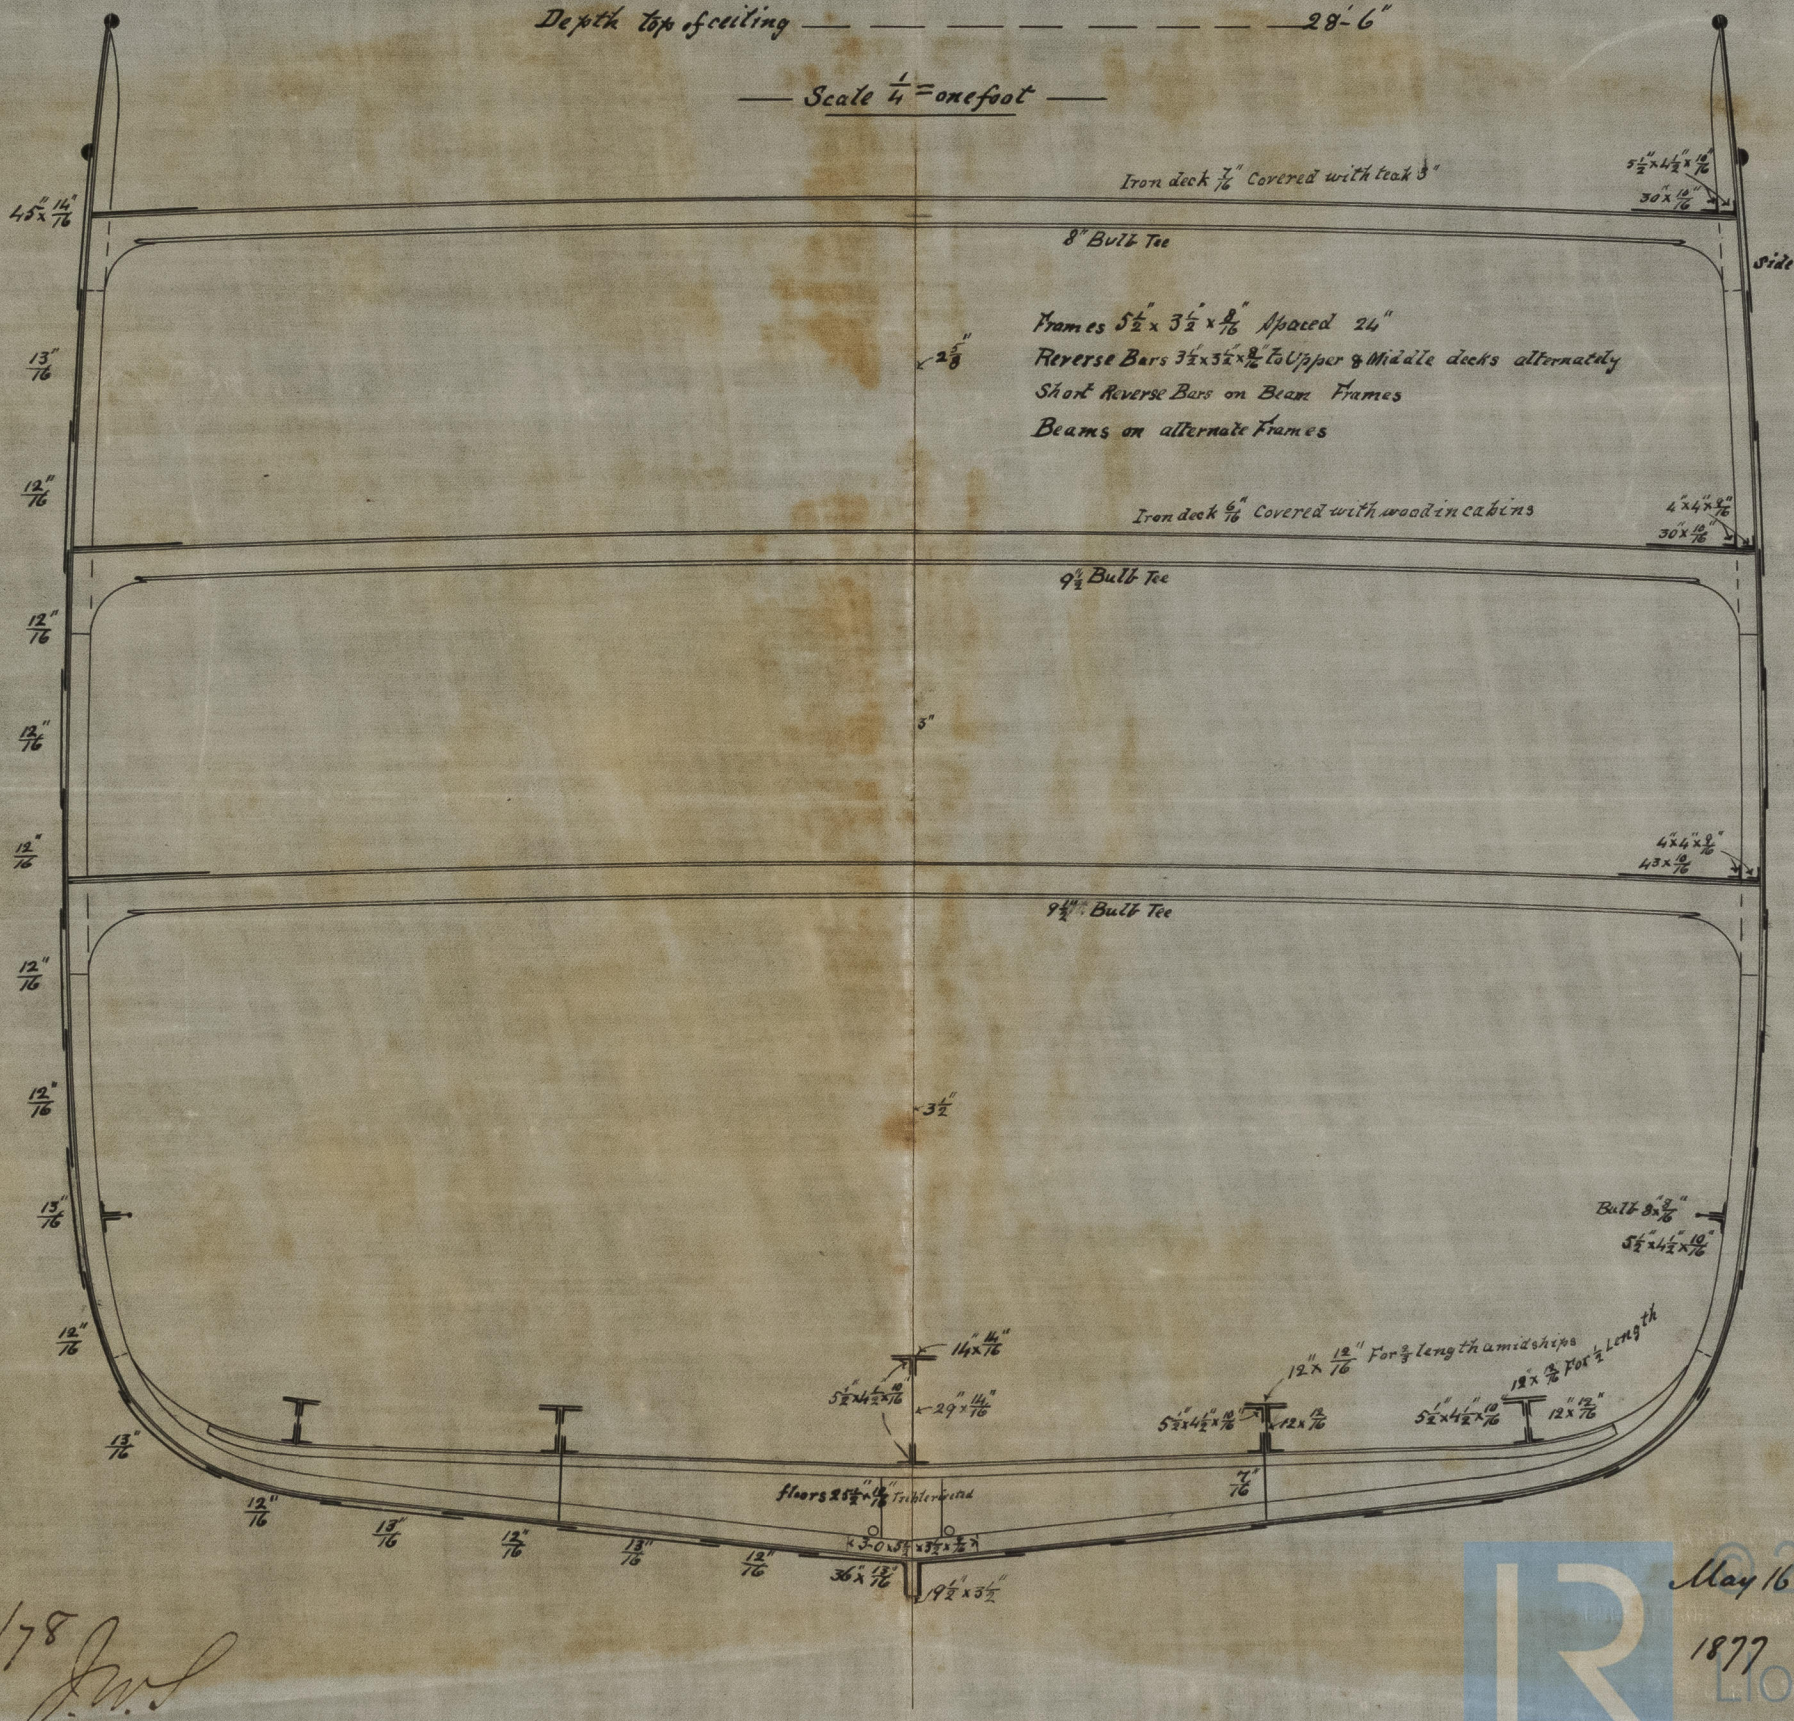

Copy 30/7/78

May 16th 1877

© 2021 Lloyd's Register Foundation

IRONS28-0142