PUMPING ARRANGEMENT S.S. No92

Iron S/s. Ashburne, Sunderland, reported 28.12.89.

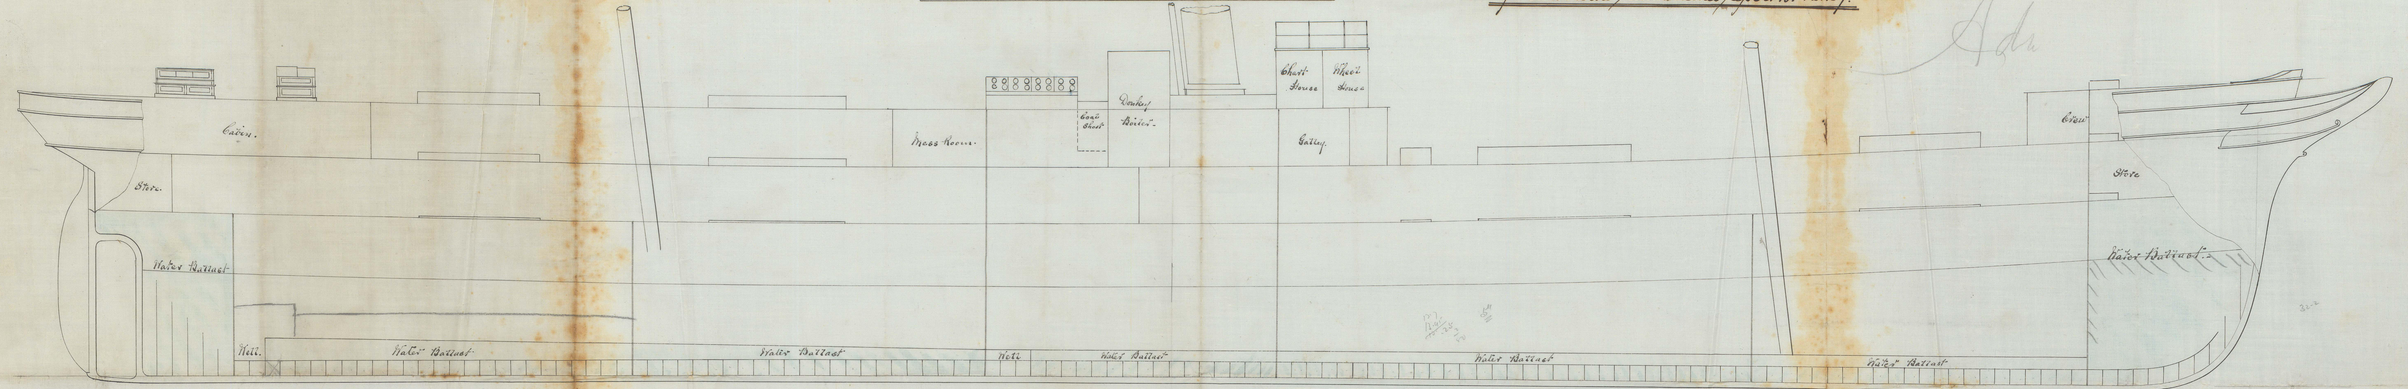

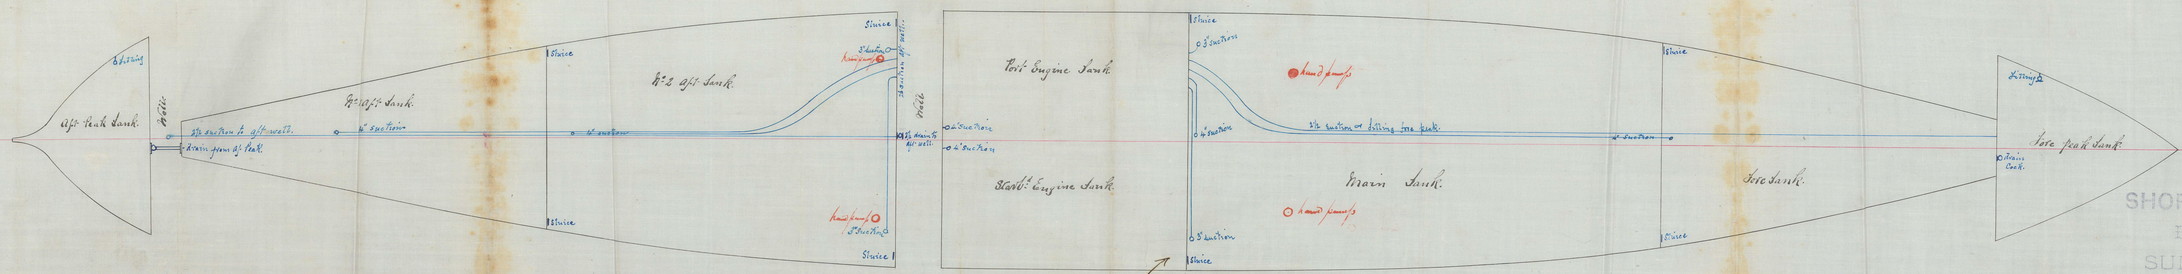

SHORT BROTHERS,
Iron Shipbuilders,
SUNDERLAND.

© 2021 Lloyd's Register Foundation

IRONS34-0068