Dtr: to W.H.Pl: 13/6/85.

S.S. "Sir Robert Peel" W.H.Pl. Report No 5850

PUMPING ARRANGEMENT

No 39 SS

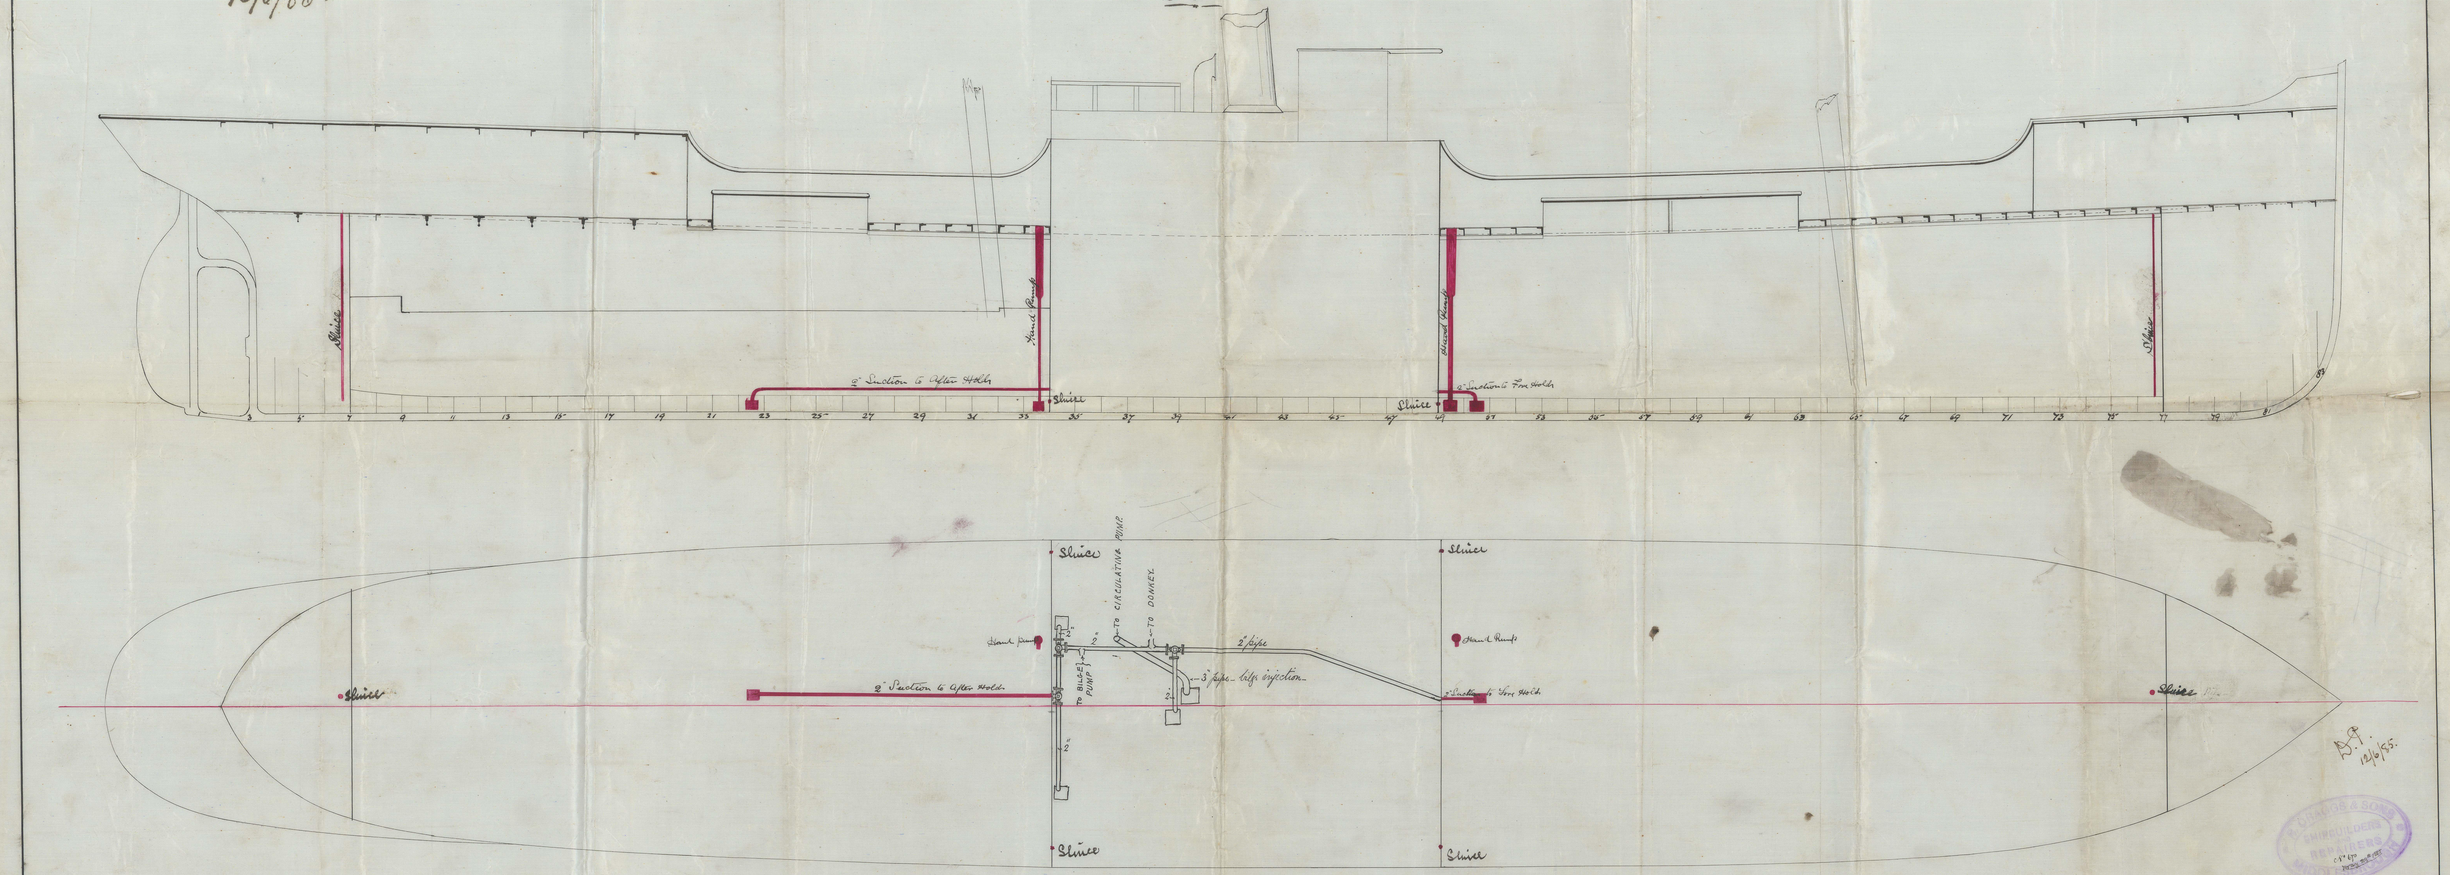

— Scale ¼ Inch to one Foot —

D.P. 12/6/85.

No 670
29/5/85

© 2021 Lloyd's Register Foundation