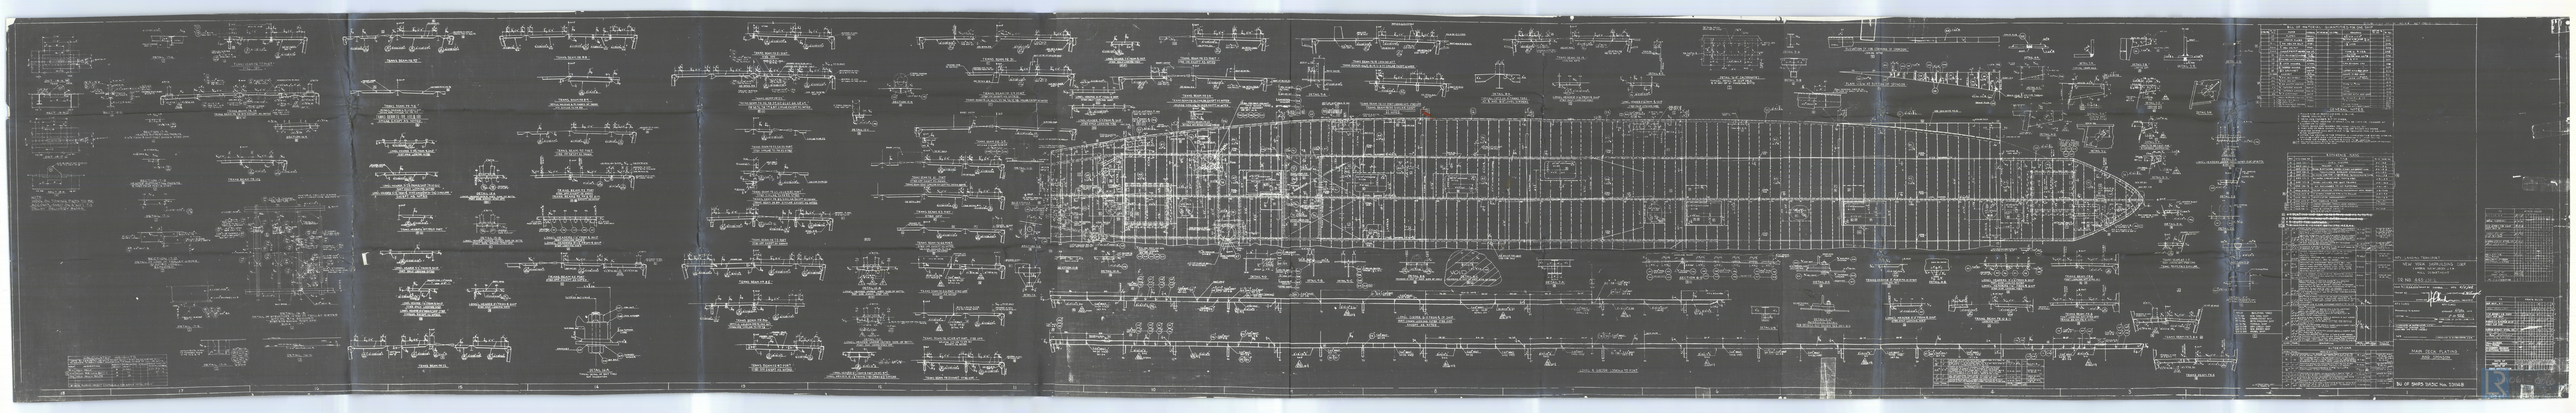

2

Main Deck & Sponson

CORADY ex L.C.I.(L) CLASS 1 No. 288.

150' x 22' x 11'.6"

RETAIN

RETAIN

Main Dk & Sponson

© 2020 Lloyd's Register Foundation

W1061 - 0060