THE NORTH EASTERN MARINE ENGINEERING CO., LTD.,

WALLSEND-ON-TYNE. 192

SHEET NO.

D.B.N.C. 1041-21

MANHOLE IN BOILER SHELL.

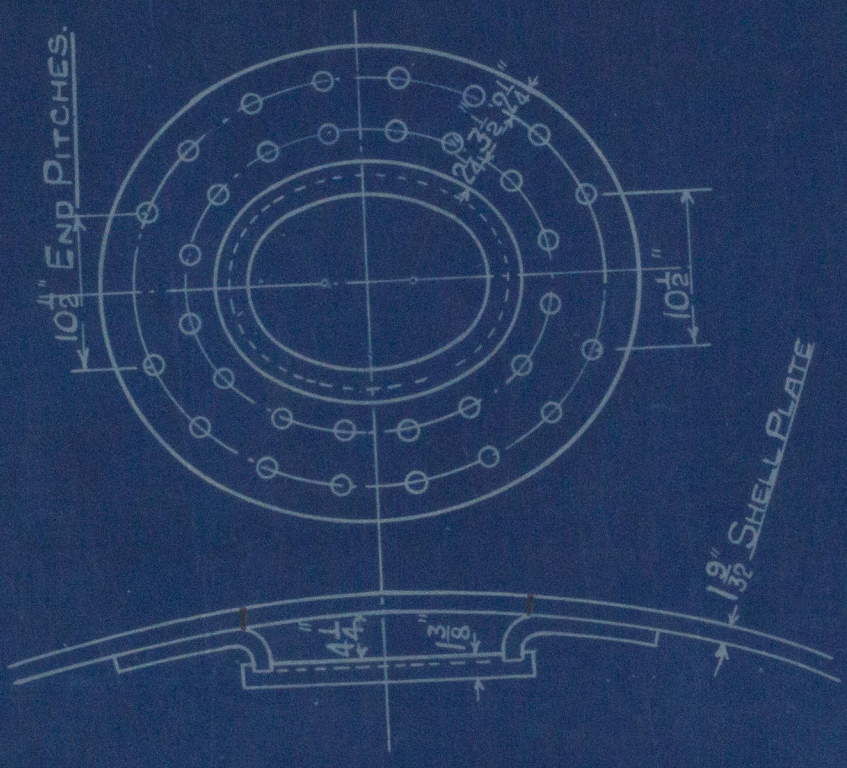

MANHOLE IN SHELL 16" x 12"

COMPENSATING RING 3'-0 5/8" x 2'-8 5/8" x 1 9/32"

1½" RIVET HOLES.

SEE OUR TRACING No. 682

CONTRACT 2595

W139 0-4032