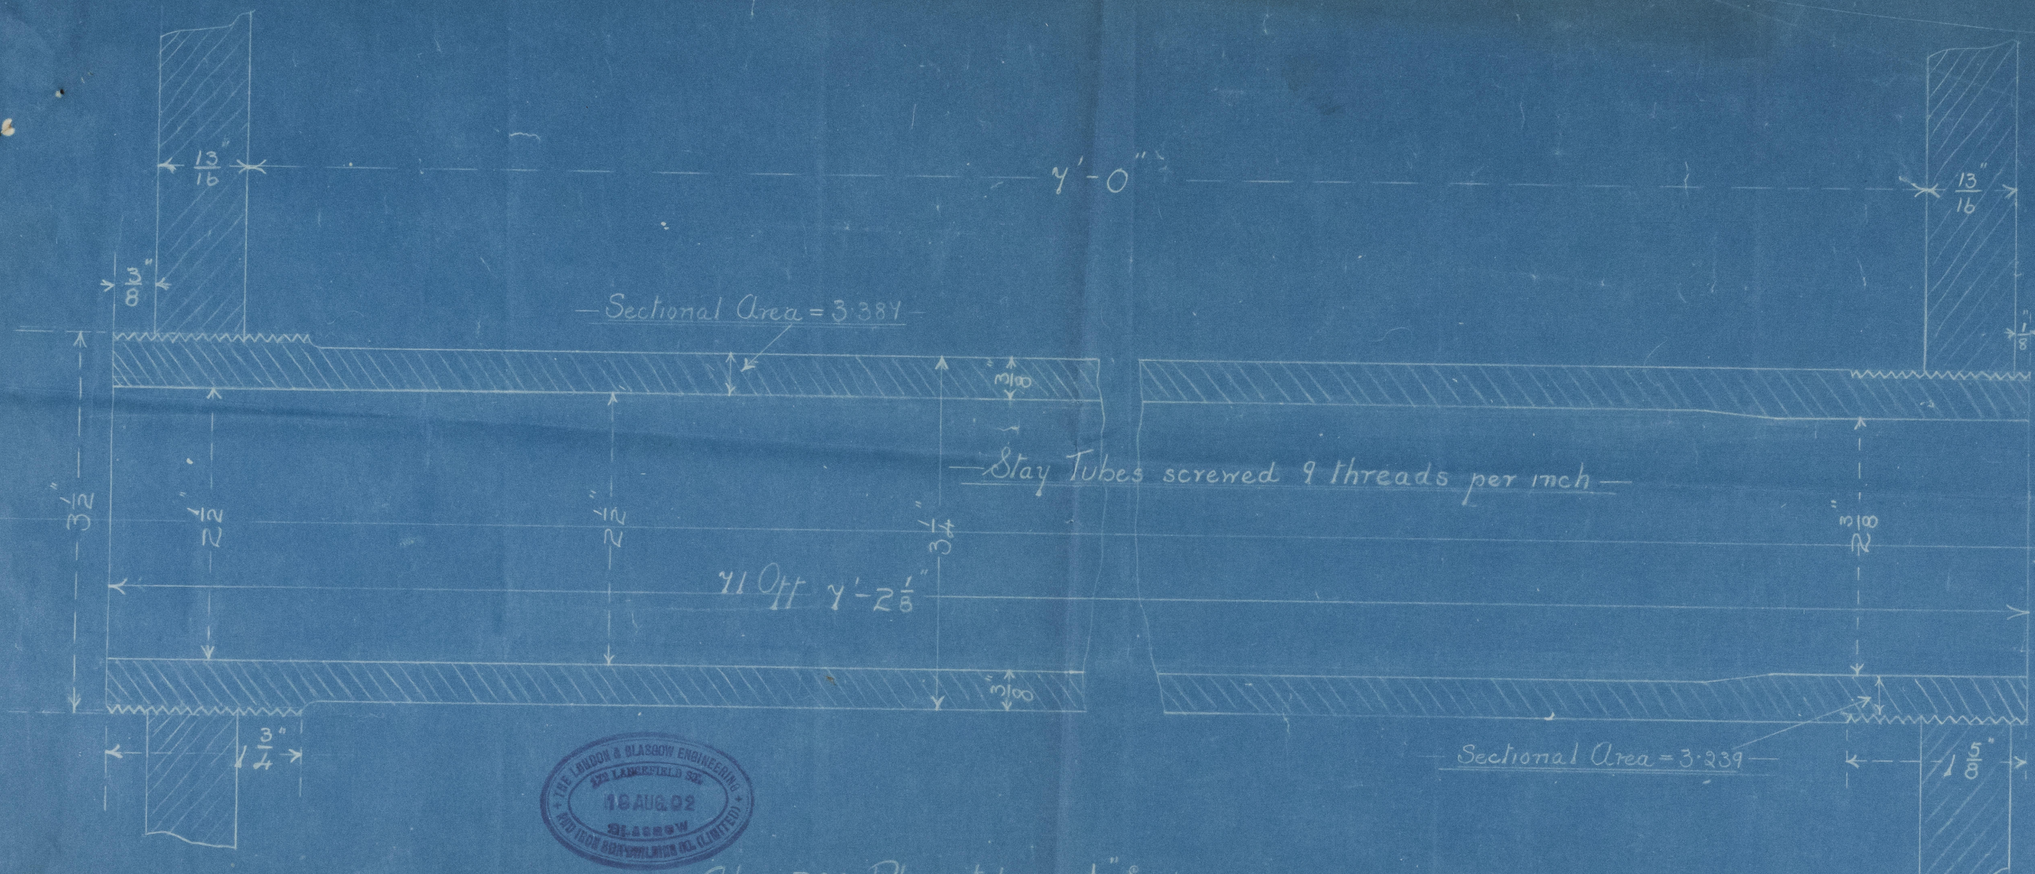

THE LONDON & GLASGOW ENGINEERING AND IRON SHIPBUILDING CO. LIMITED
122 LANCEFIELD ST.
18 AUG 02
Glasgow

Also 204 Plain tubes 3 1/4" External diameter x 4'-2 1/8" long
No 6 L. S. G. swelled 1/16" at one end

Solid drawn Steel Tubes for Boilers No. 319
Messrs Simons & Co's No. 401
Full Size

© 2021 Lloyd's Register Foundation