S.S. HERTFORD.

SCALE = 1/25

MIDSHIP SECTION

LENGTH BETWEEN PERPED^RS AT LINE OF FO'C'S'LE = 519'-10½"
" ON LW'L BETWEEN AFT SIDE OF STEM & FORE SIDE OF STERN POSTS 518'-1½"
MOULDED BREADTH 64'-0"
SIDE HEIGHT TO MAIN DECK 41'-3⅞"
B+D = 105-3⅞" × L = 54570 SQ FT 1/10 (MAIN D^K) = 12.54' 1/10 (BRIDGE D^K) 10.58'

CLASS: GERMAN LLOYD ✱ 100 △

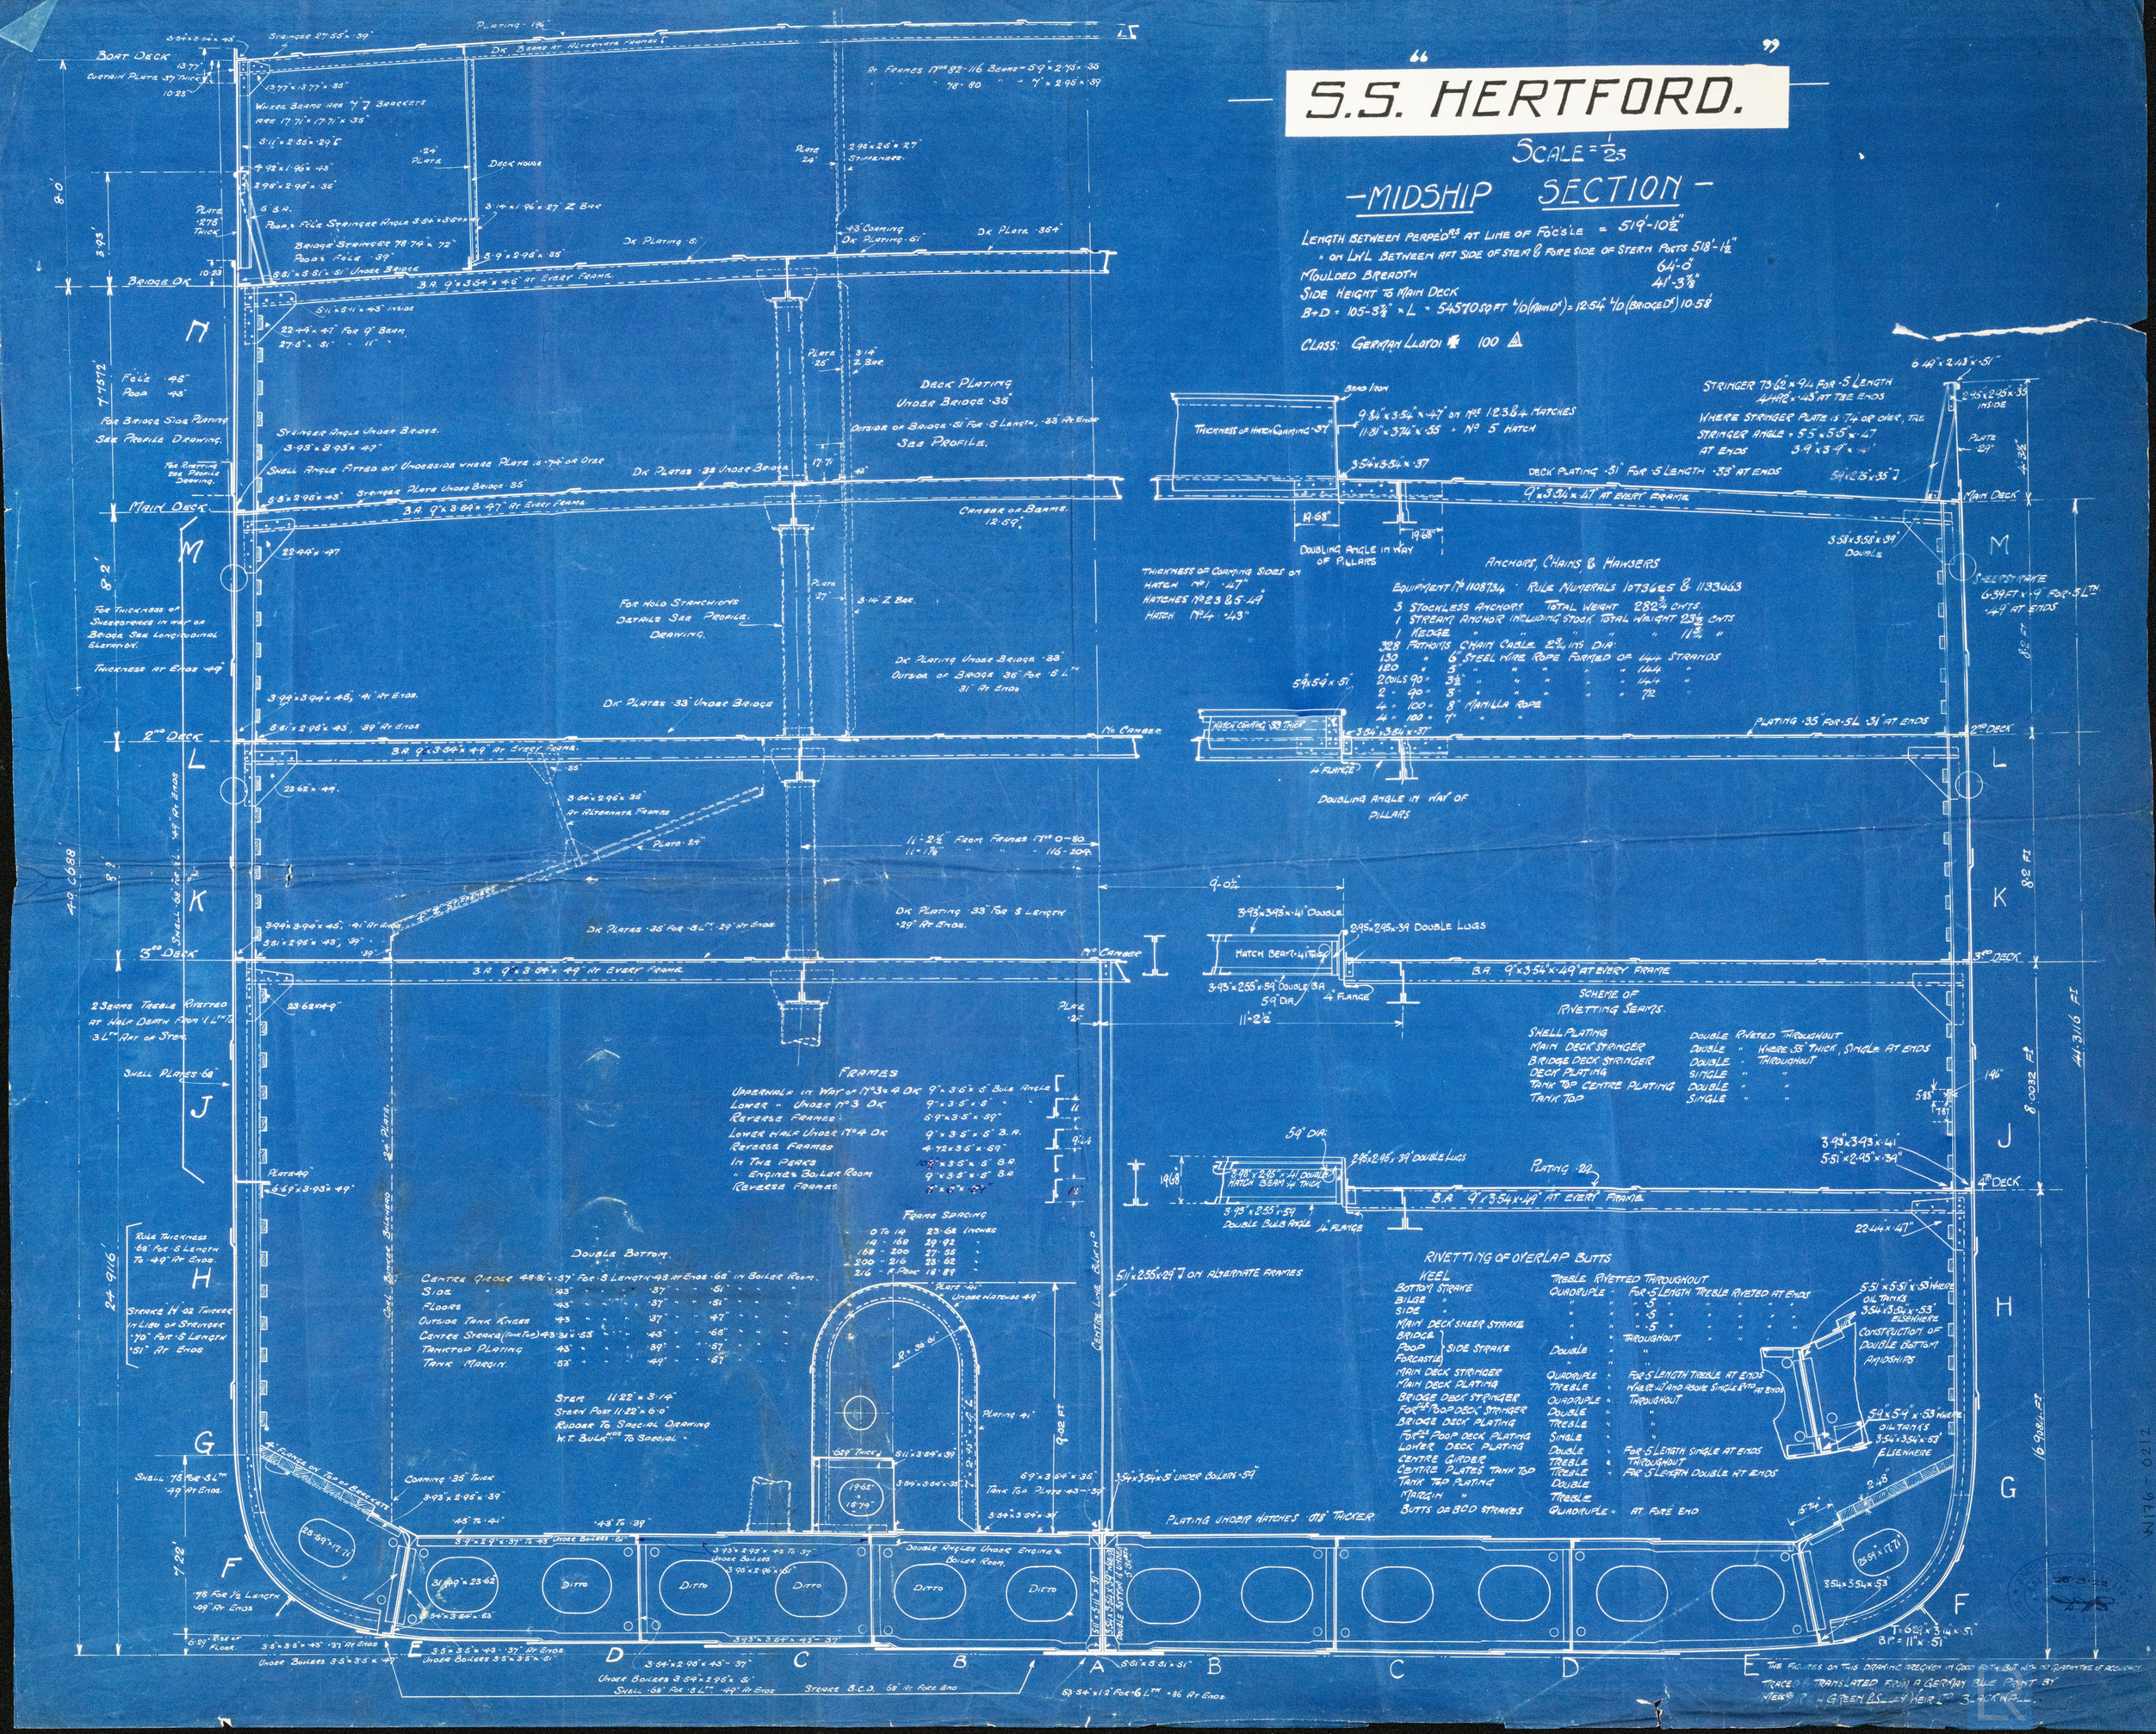

Steamer "Hertford"

Tal. 6103.

W176-0212

© 2021
Lloyd's Register
Foundation