748/50. SINGLE SCREW MOTOR TANKER.

PLAN OF PROFILE, DECKS, BUNKERS AND END SECTIONS. SCALE 1:100 & 1:50.

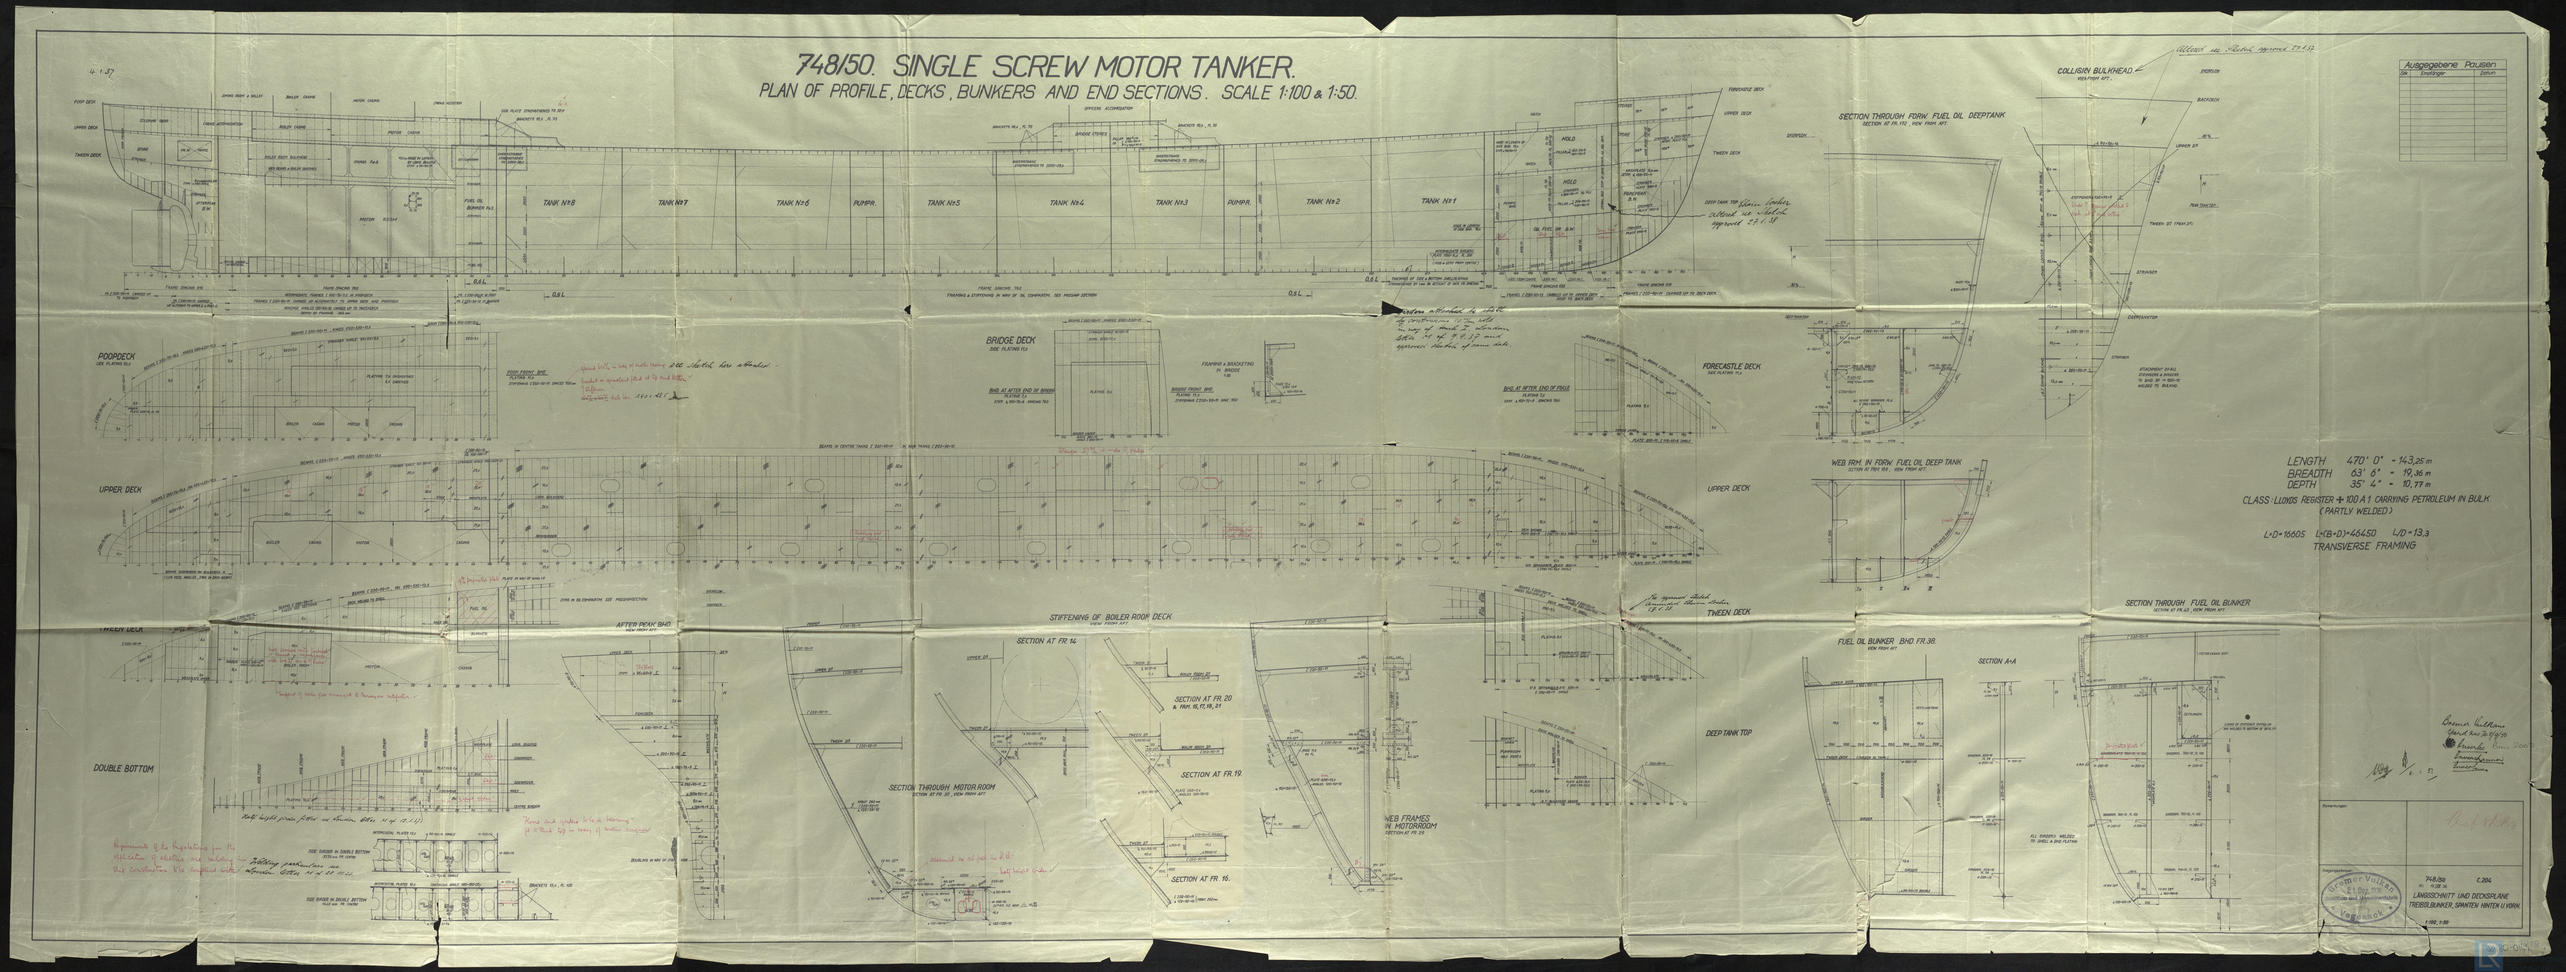

Messrs. Bremer Vulkan
Yard Nos. 748-750.
Plan of Profile & Decks.
Bremen letter M. 22.12.36.

W180-01144

© 2019
Lloyd's Register
Foundation