AFT:

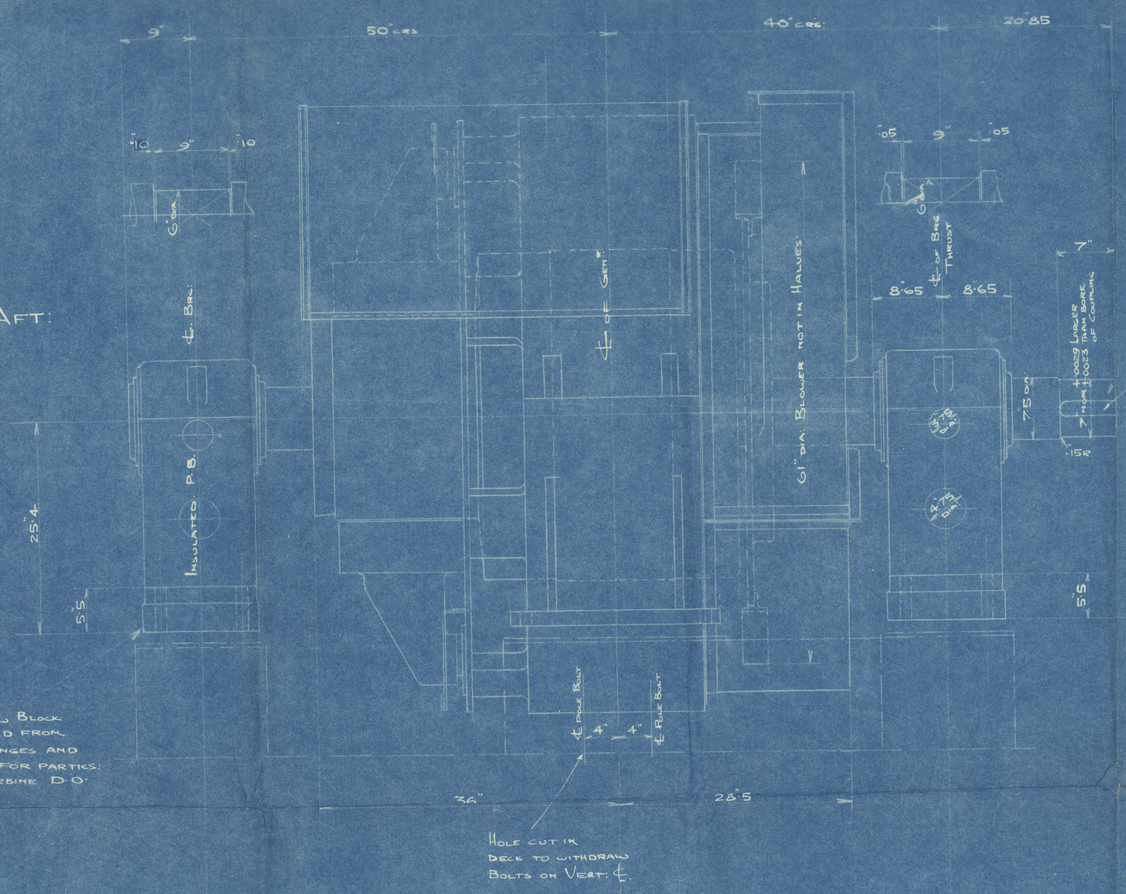

This Pillow Block Insulated from Pipe Flanges and Chocks. For partics: see Turbine D·O·

Hole cut in Deck to withdraw Bolts on Vert: ℄.

No 4 Wellman-Bibby Coupling Supplied and Fitted by Turbine Dept.

Keyway 1·75 Wide x ·6 Deep

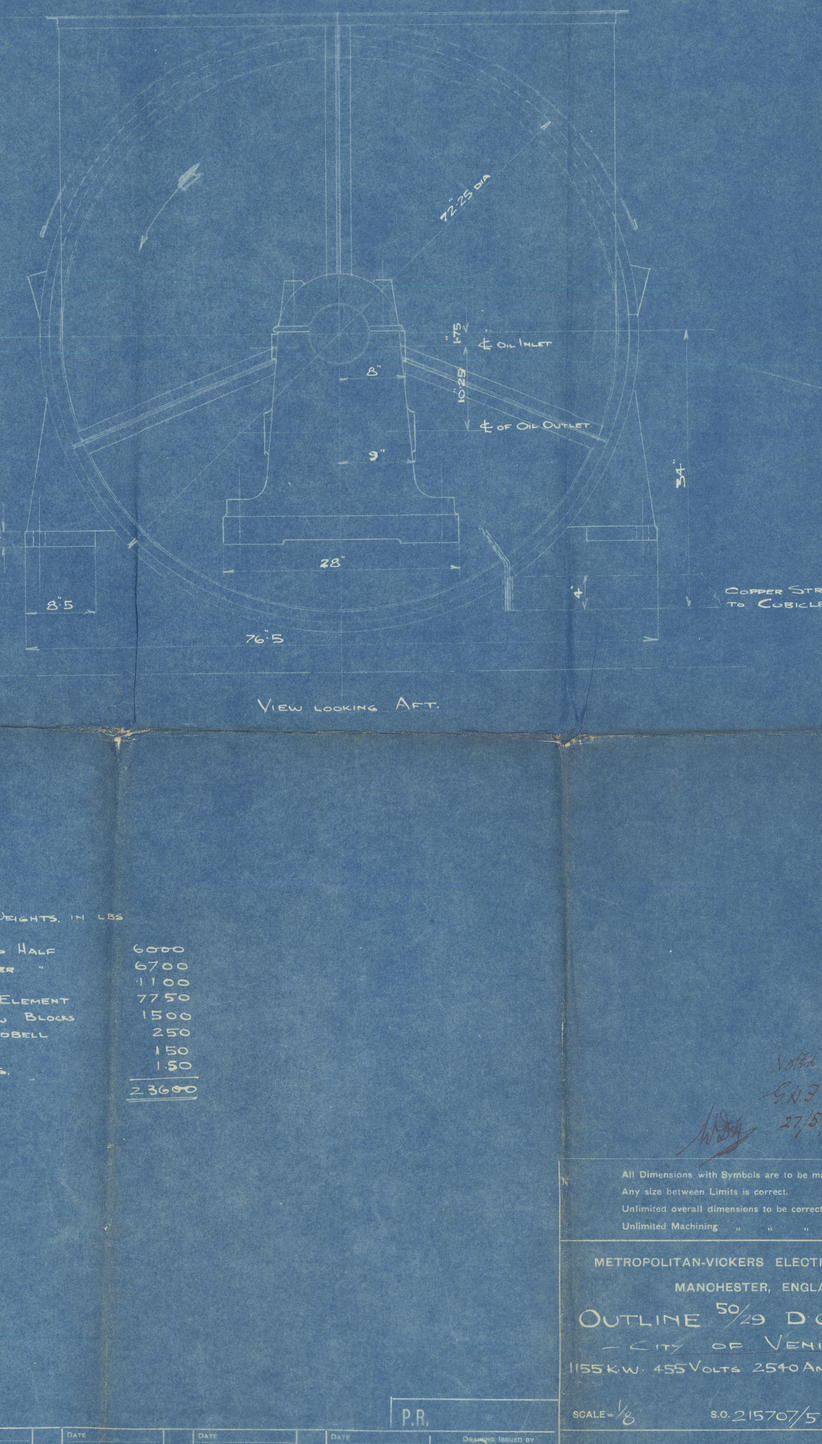

View looking Aft.

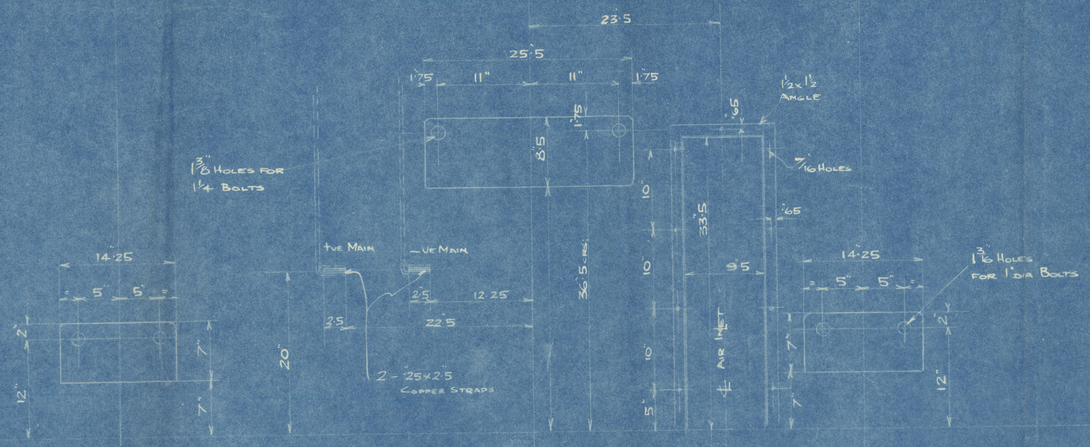

Approx: Weights, in lbs

Field Top Half	6000
" Lower "	6700
Brushgear	1100
Rotating Element	7750
Two Pillow Blocks	1500
Rear Endbell	250
Canopy	150
Sundries.	150
	23690

Voltz
E.N.J.
27.5.33

All Dimensions with Symbols are to be made to Gauges.
Any size between Limits is correct.
Unlimited overall dimensions to be correct within ±
Unlimited Machining " " " " ±

METROPOLITAN-VICKERS ELECTRICAL CO. LTD.
MANCHESTER, ENGLAND.

OUTLINE 50/29 D.C. Gen^R
— City of Venice — Bd No 30
1155 kW. 455 Volts 2540 Amps 750 R.P.M.

SCALE - 1/8 S.O. 215707/5 A869026

A869026

P.P.

	Date	Checked	Drg. Appd.	Design Appd.
1	1-5-33			A.V.

Drawing issued by Plant D.O. D.C. & Eng.

© 2026 Lloyd's Register Foundation