BILL OF MATERIAL.					
ITEM	REQ^{D}	DESCRIPTION.	MATERIAL	STYLE Nº	REMARKS
1	58	RECTANGULAR CHANNEL.	MICAFOLIUM.		MOULDED TO P.S.22269.
2	36	SEMI-CIRCULAR CHANNEL.	MICAFOLIUM.		" " " "
3	2	7"·875 x 16"·5 x 0"·5 BOARD.	SYNDANYO.		

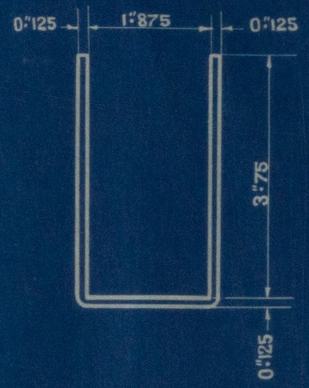

ITEM 1

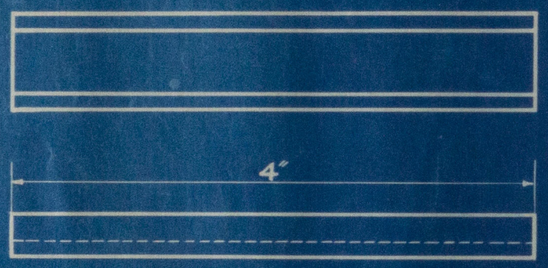

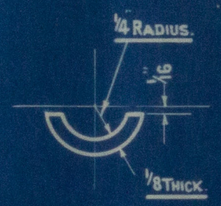

ITEM 2.

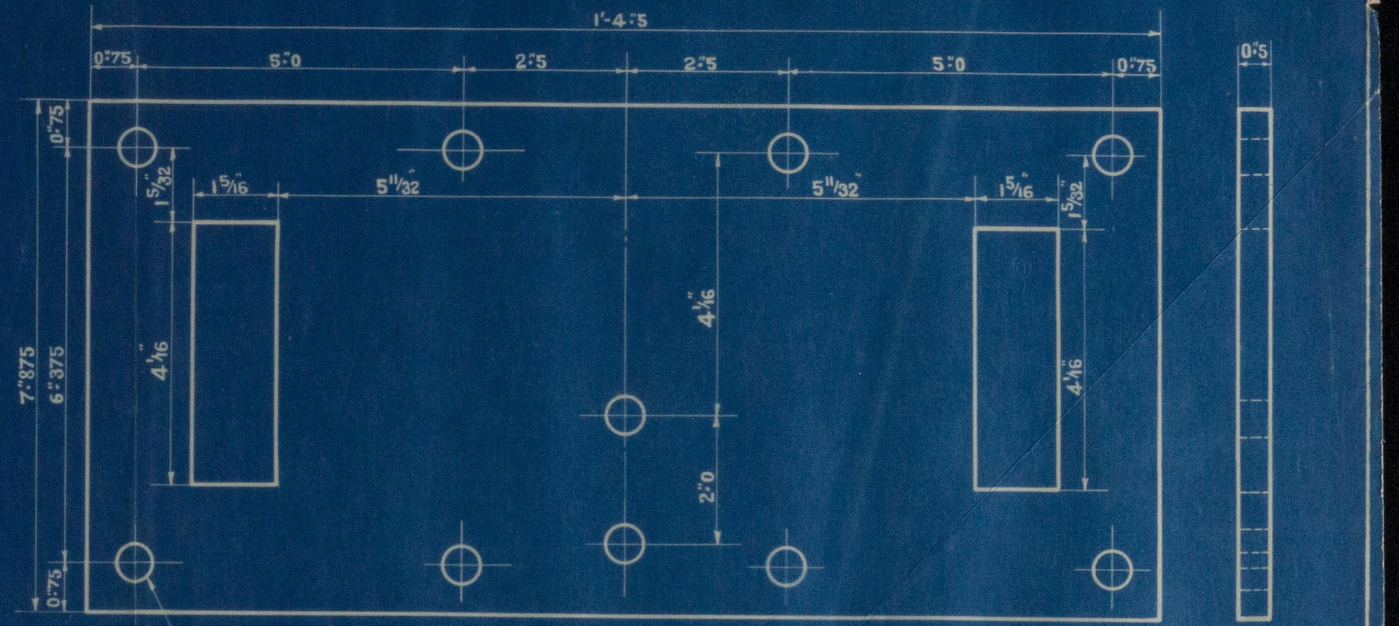

ITEM 3.

15707/56.

A	DATE. 13-6-33	B	DATE. 20-6-33	DWG. ISSUED BY GEN. ENG. DEPT.	METROPOLITAN-VICKERS ELECTRICAL CO. LTD. MANCHESTER, ENGLAND.
	CHECKED. HAY.		CHECKED. HAY.	COPY TO K LOOSE GEAR.	DETAILS OF INSULATION PIECES FOR CONNECTIONS BETWEEN GENERATOR & CUBICLE.
	DWG. APPD.		DWG. APPD.		SCALE:- FULL SIZE & 1/2 FULL SIZE. 15707/56.
	DES. APPD.		DES. APPD.		C.O. 15707. MESSRS. WORKMAN CLARK (1928) LTD.
WAS PAPER DWG.					S.S. CITY OF VENICE.