AFT:

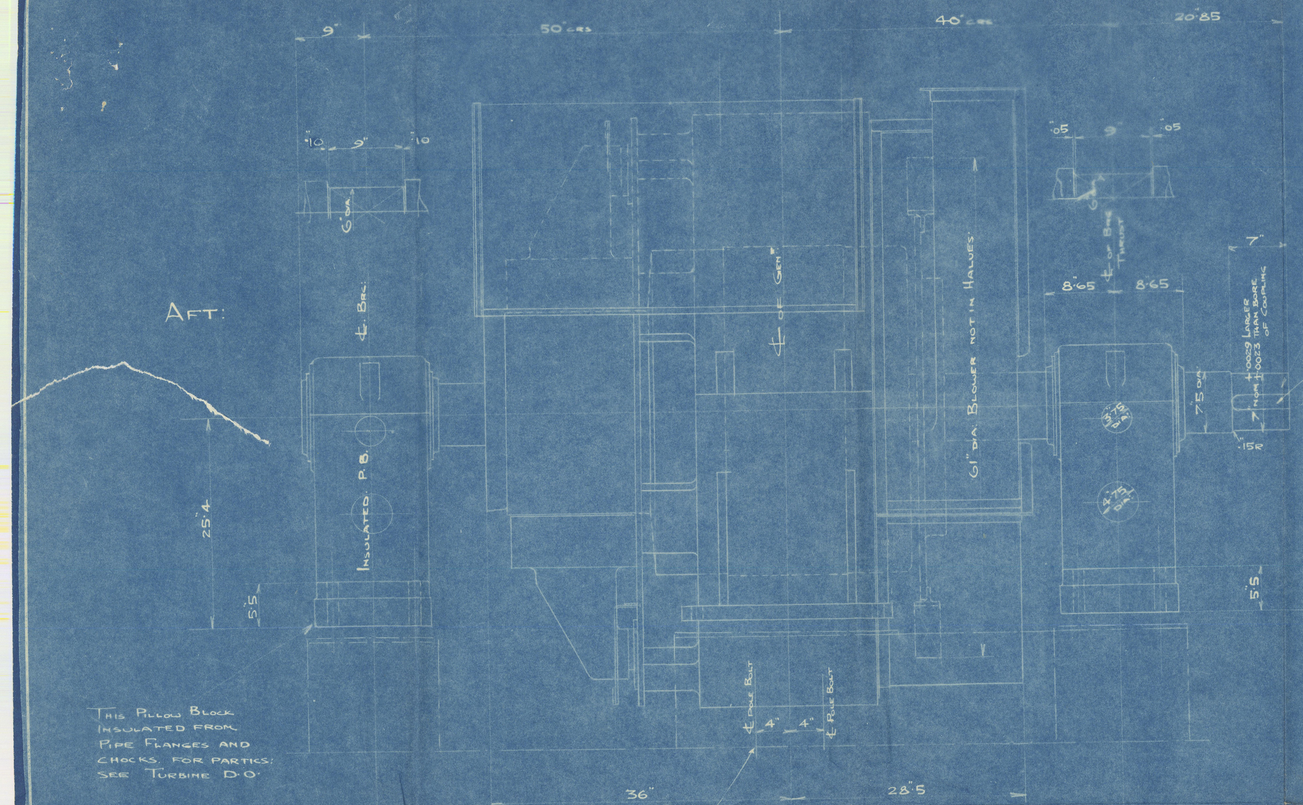


This Pillow Block Insulated from Pipe Flanges and Chocks. For partics: see Turbine D·O·

No 4 Wellman-Bibby Coupling Supplied and Fitted by Turbine Dept.

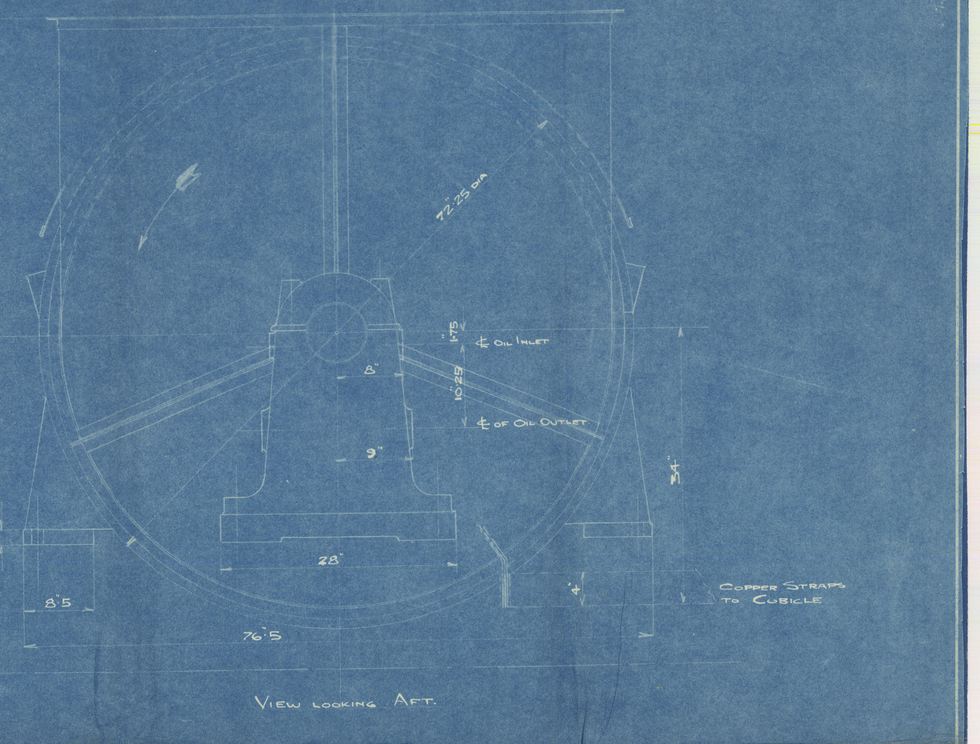


View looking Aft.

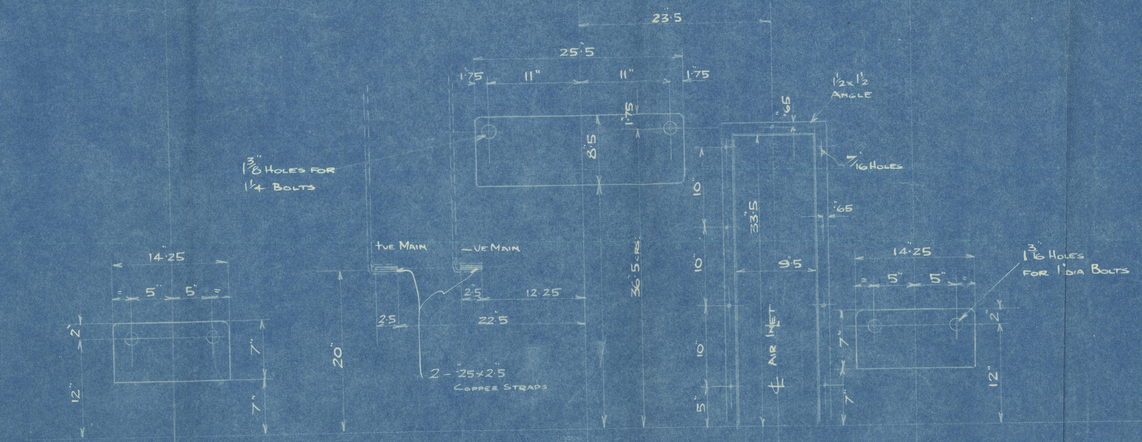


Approx: Weights, in lbs

| | |
|---|---|
| Field Top Half | 6000 |
| " Lower " | 6700 |
| Brushgear | 1100 |
| Rotating Element | 7750 |
| Two Pillow Blocks | 1500 |
| Rear Endbell | 250 |
| Canopy | 150 |
| Sundries. | 150 |
| | 23600 |

All Dimensions with Symbols are to be made to Gauges.
Any size between Limits is correct.
Unlimited overall dimensions to be correct within ±
Unlimited Machining " " " " ±

Noted E.D.J. 27/5/33

METROPOLITAN-VICKERS ELECTRICAL CO. LTD.
MANCHESTER, ENGLAND.

OUTLINE 50/29 D.C. GEN^R
— CITY OF VENICE —
1155 K.W. 455 VOLTS 2540 AMPS 750 R.P.M.

SCALE - 1/8 S.O. 21570/5 A869026

P.R.

A869026

| 1 | Date 1-5-33 | Checked | Drg. Appd. | Design Appd. |
|---|---|---|---|---|

Drawing issued by: Plant D.O. C.E.Mgr.