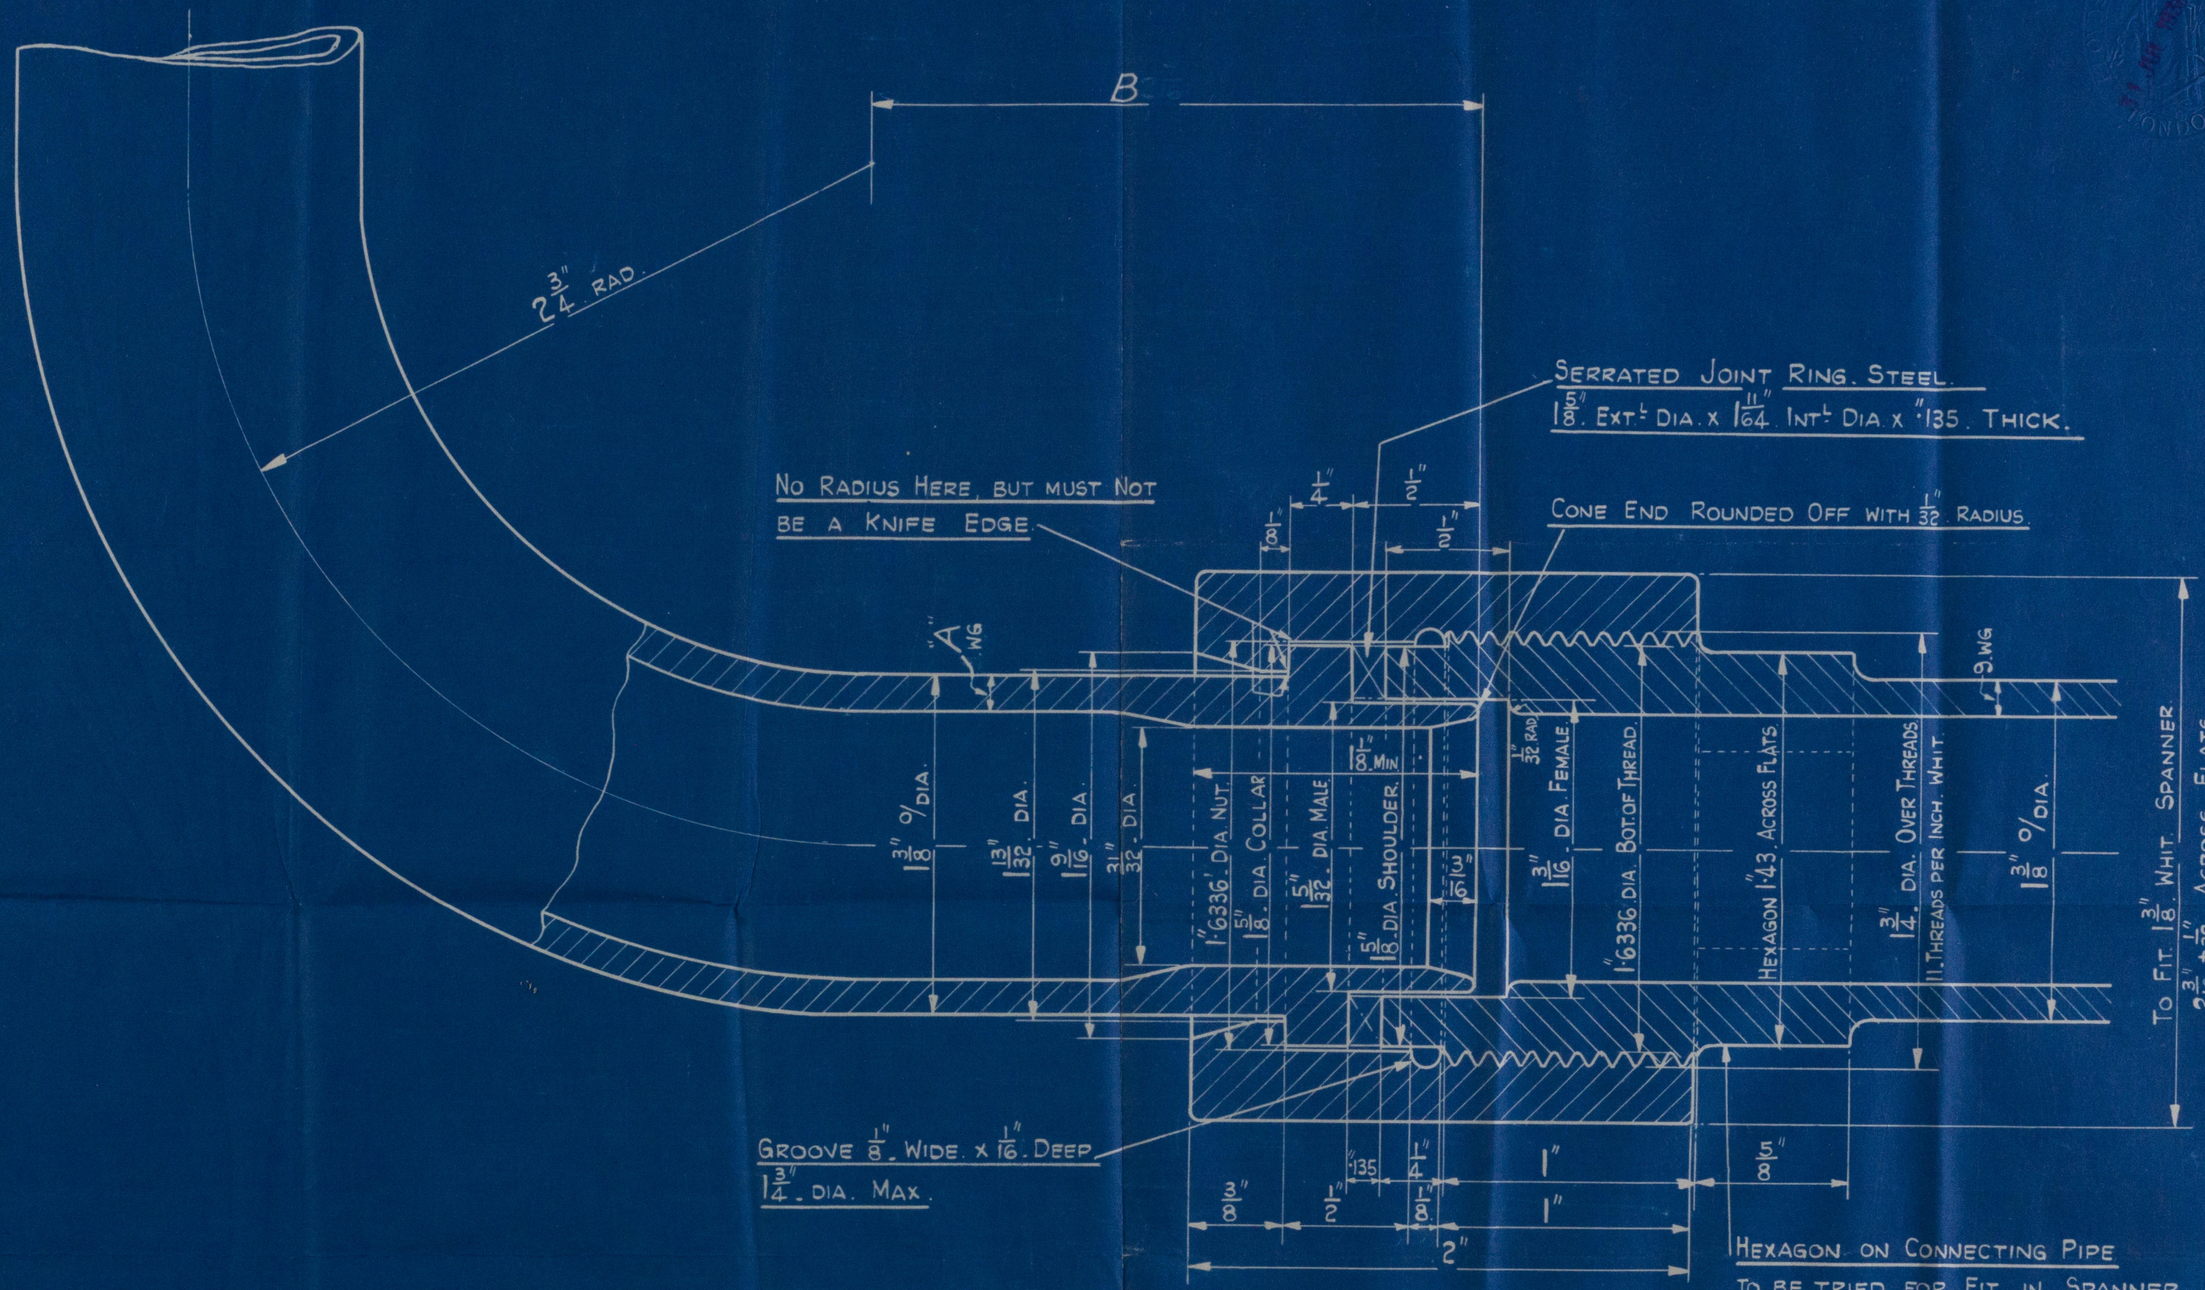

THE SUPERHEATER Co. LTD. BUSH HOUSE LONDON W.C.2					
TITLE	ELEMENT JOINT IN COMBUSTION CHAMBER.				
REF.	CKD		B	A	DRAWING Nos
8921M	18/10/35		2 7/16"	9 WG	8921/80
9157M	29/7/36		3 3/4"	PIPE 1 = 8 WG PIPE 8 = 9 WG	8921/81

SCALE
TWICE FULL SIZE.

DWN	TCD B.S.
[illegible]	18/10/35

THE SUPERHEATER CO. LTD. 29 JUL 1936 BUSH HOUSE, ALDWYCH, LONDON

© 2019 Lloyd's Register Foundation