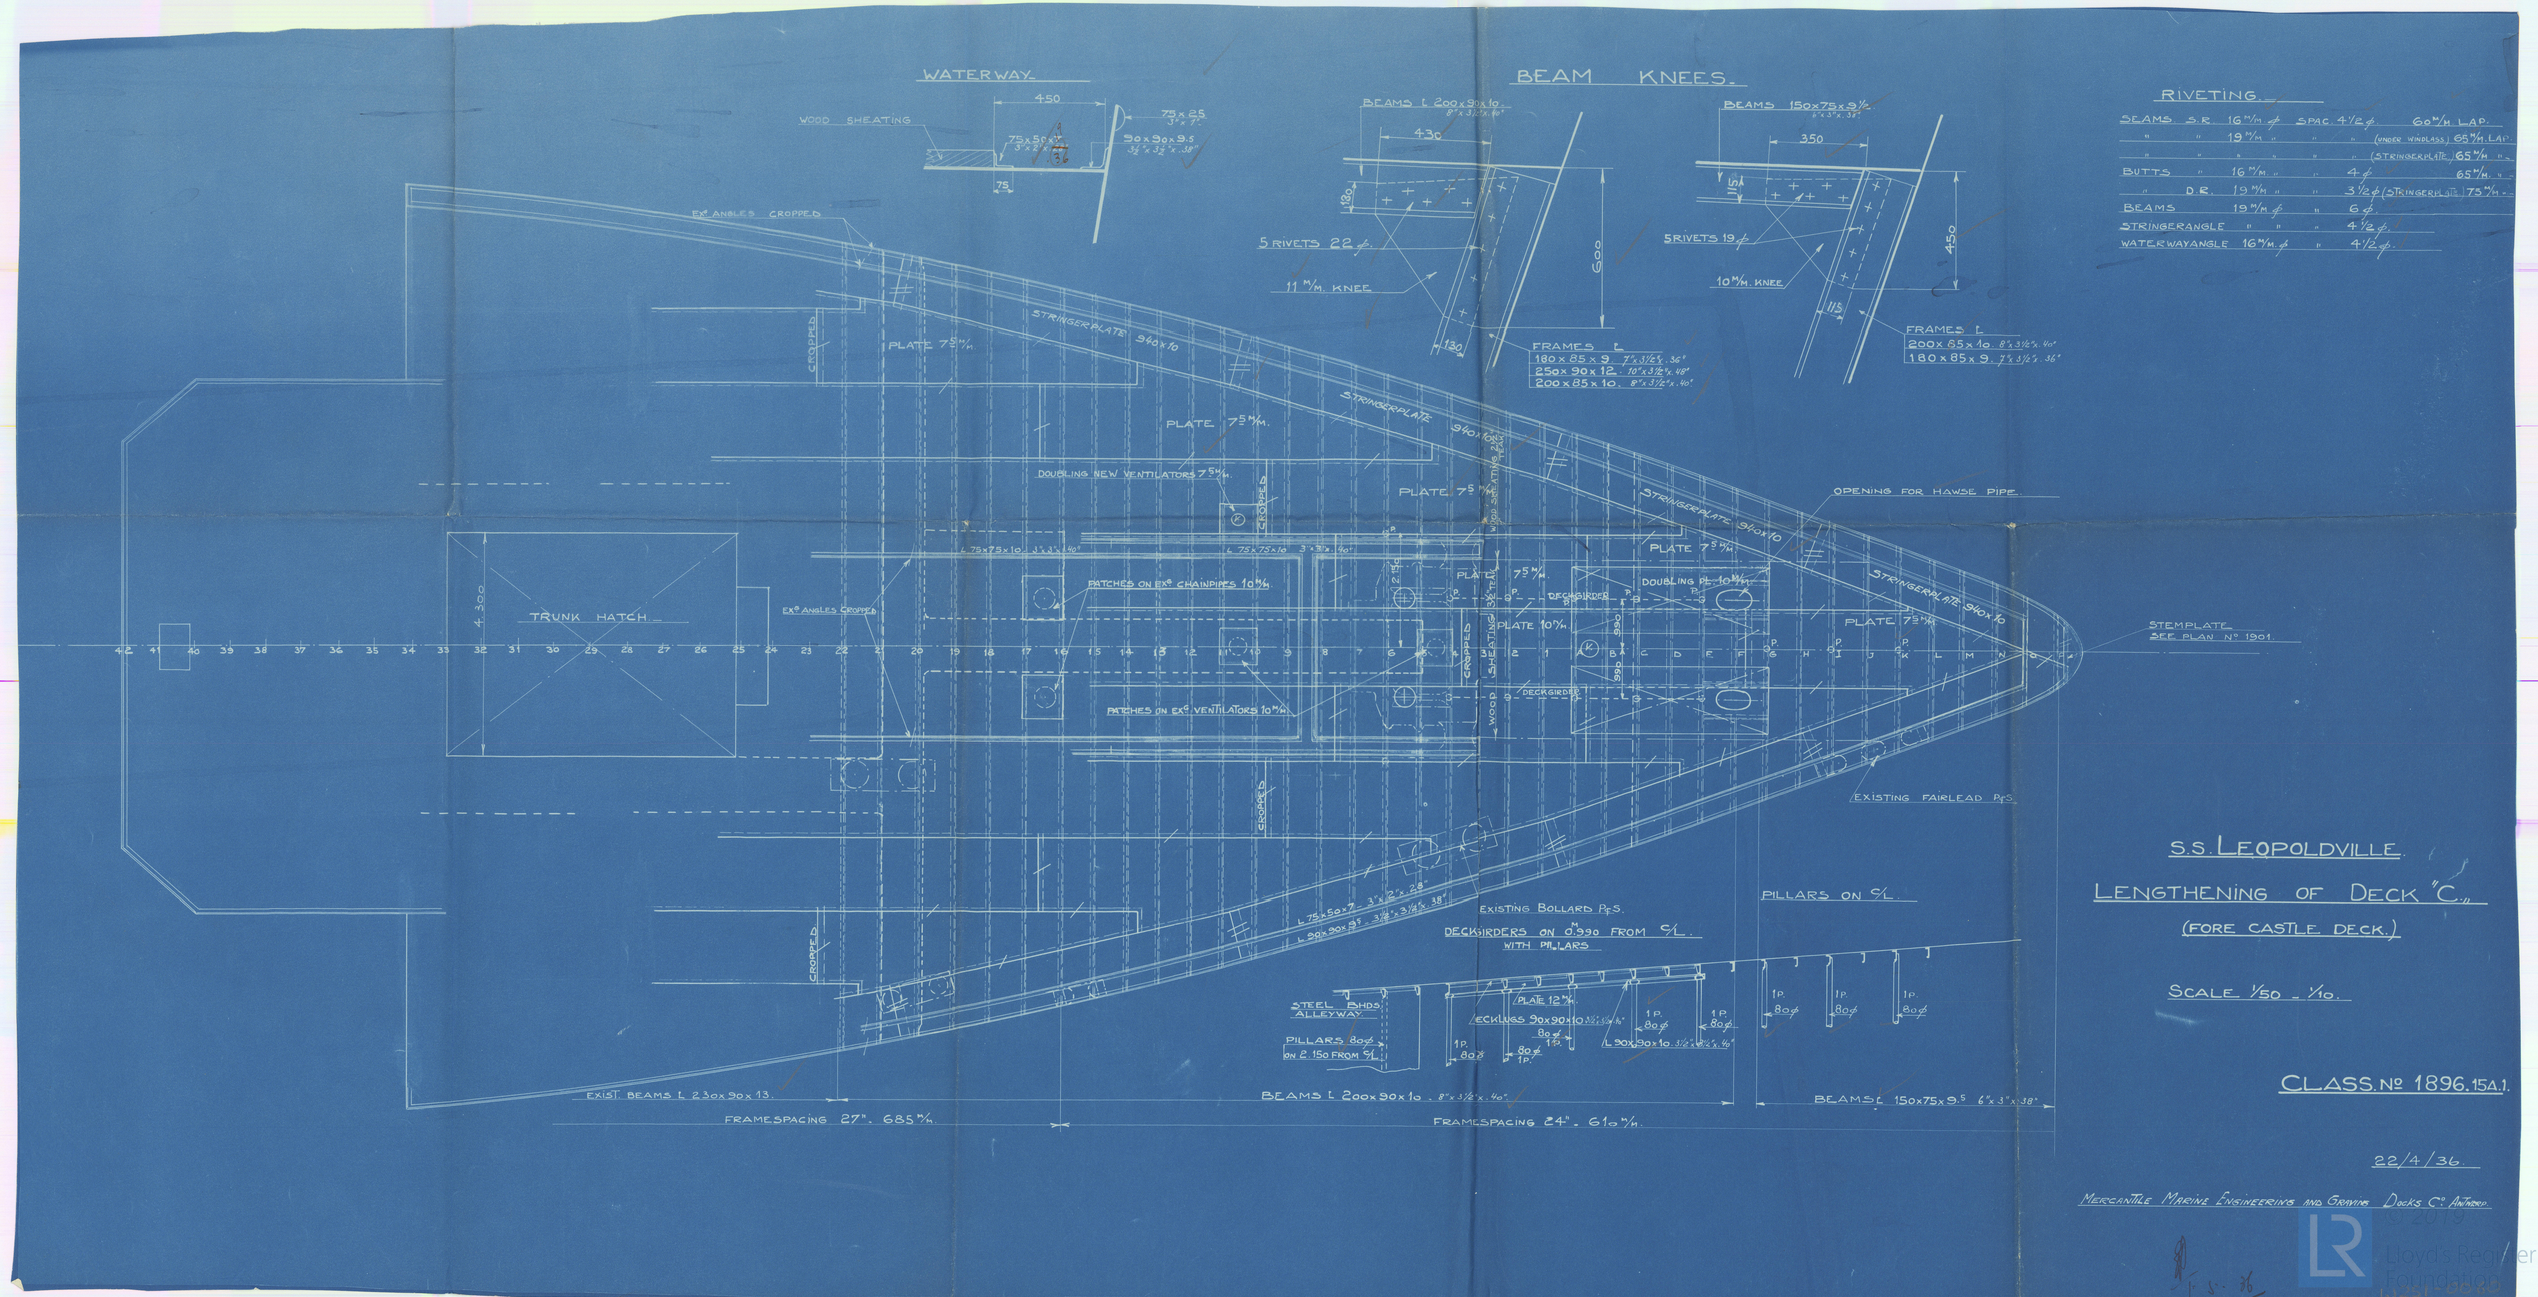

S.S. LEOPOLDVILLE.

LENGTHENING OF DECK "C."

(FORE CASTLE DECK.)

SCALE 1/50 - 1/10.

CLASS. Nº 1896.15A.1.

22/4/36.

MERCANTILE MARINE ENGINEERING AND GRAVING DOCKS C° ANTWERP.

Lloyd's Register Foundation