S. S. LEOPOLDVILLE.

STIFFENING UNDER 'D' DECK

ON LENGTHENED DECKHOUSE.

SCALE 1/20.

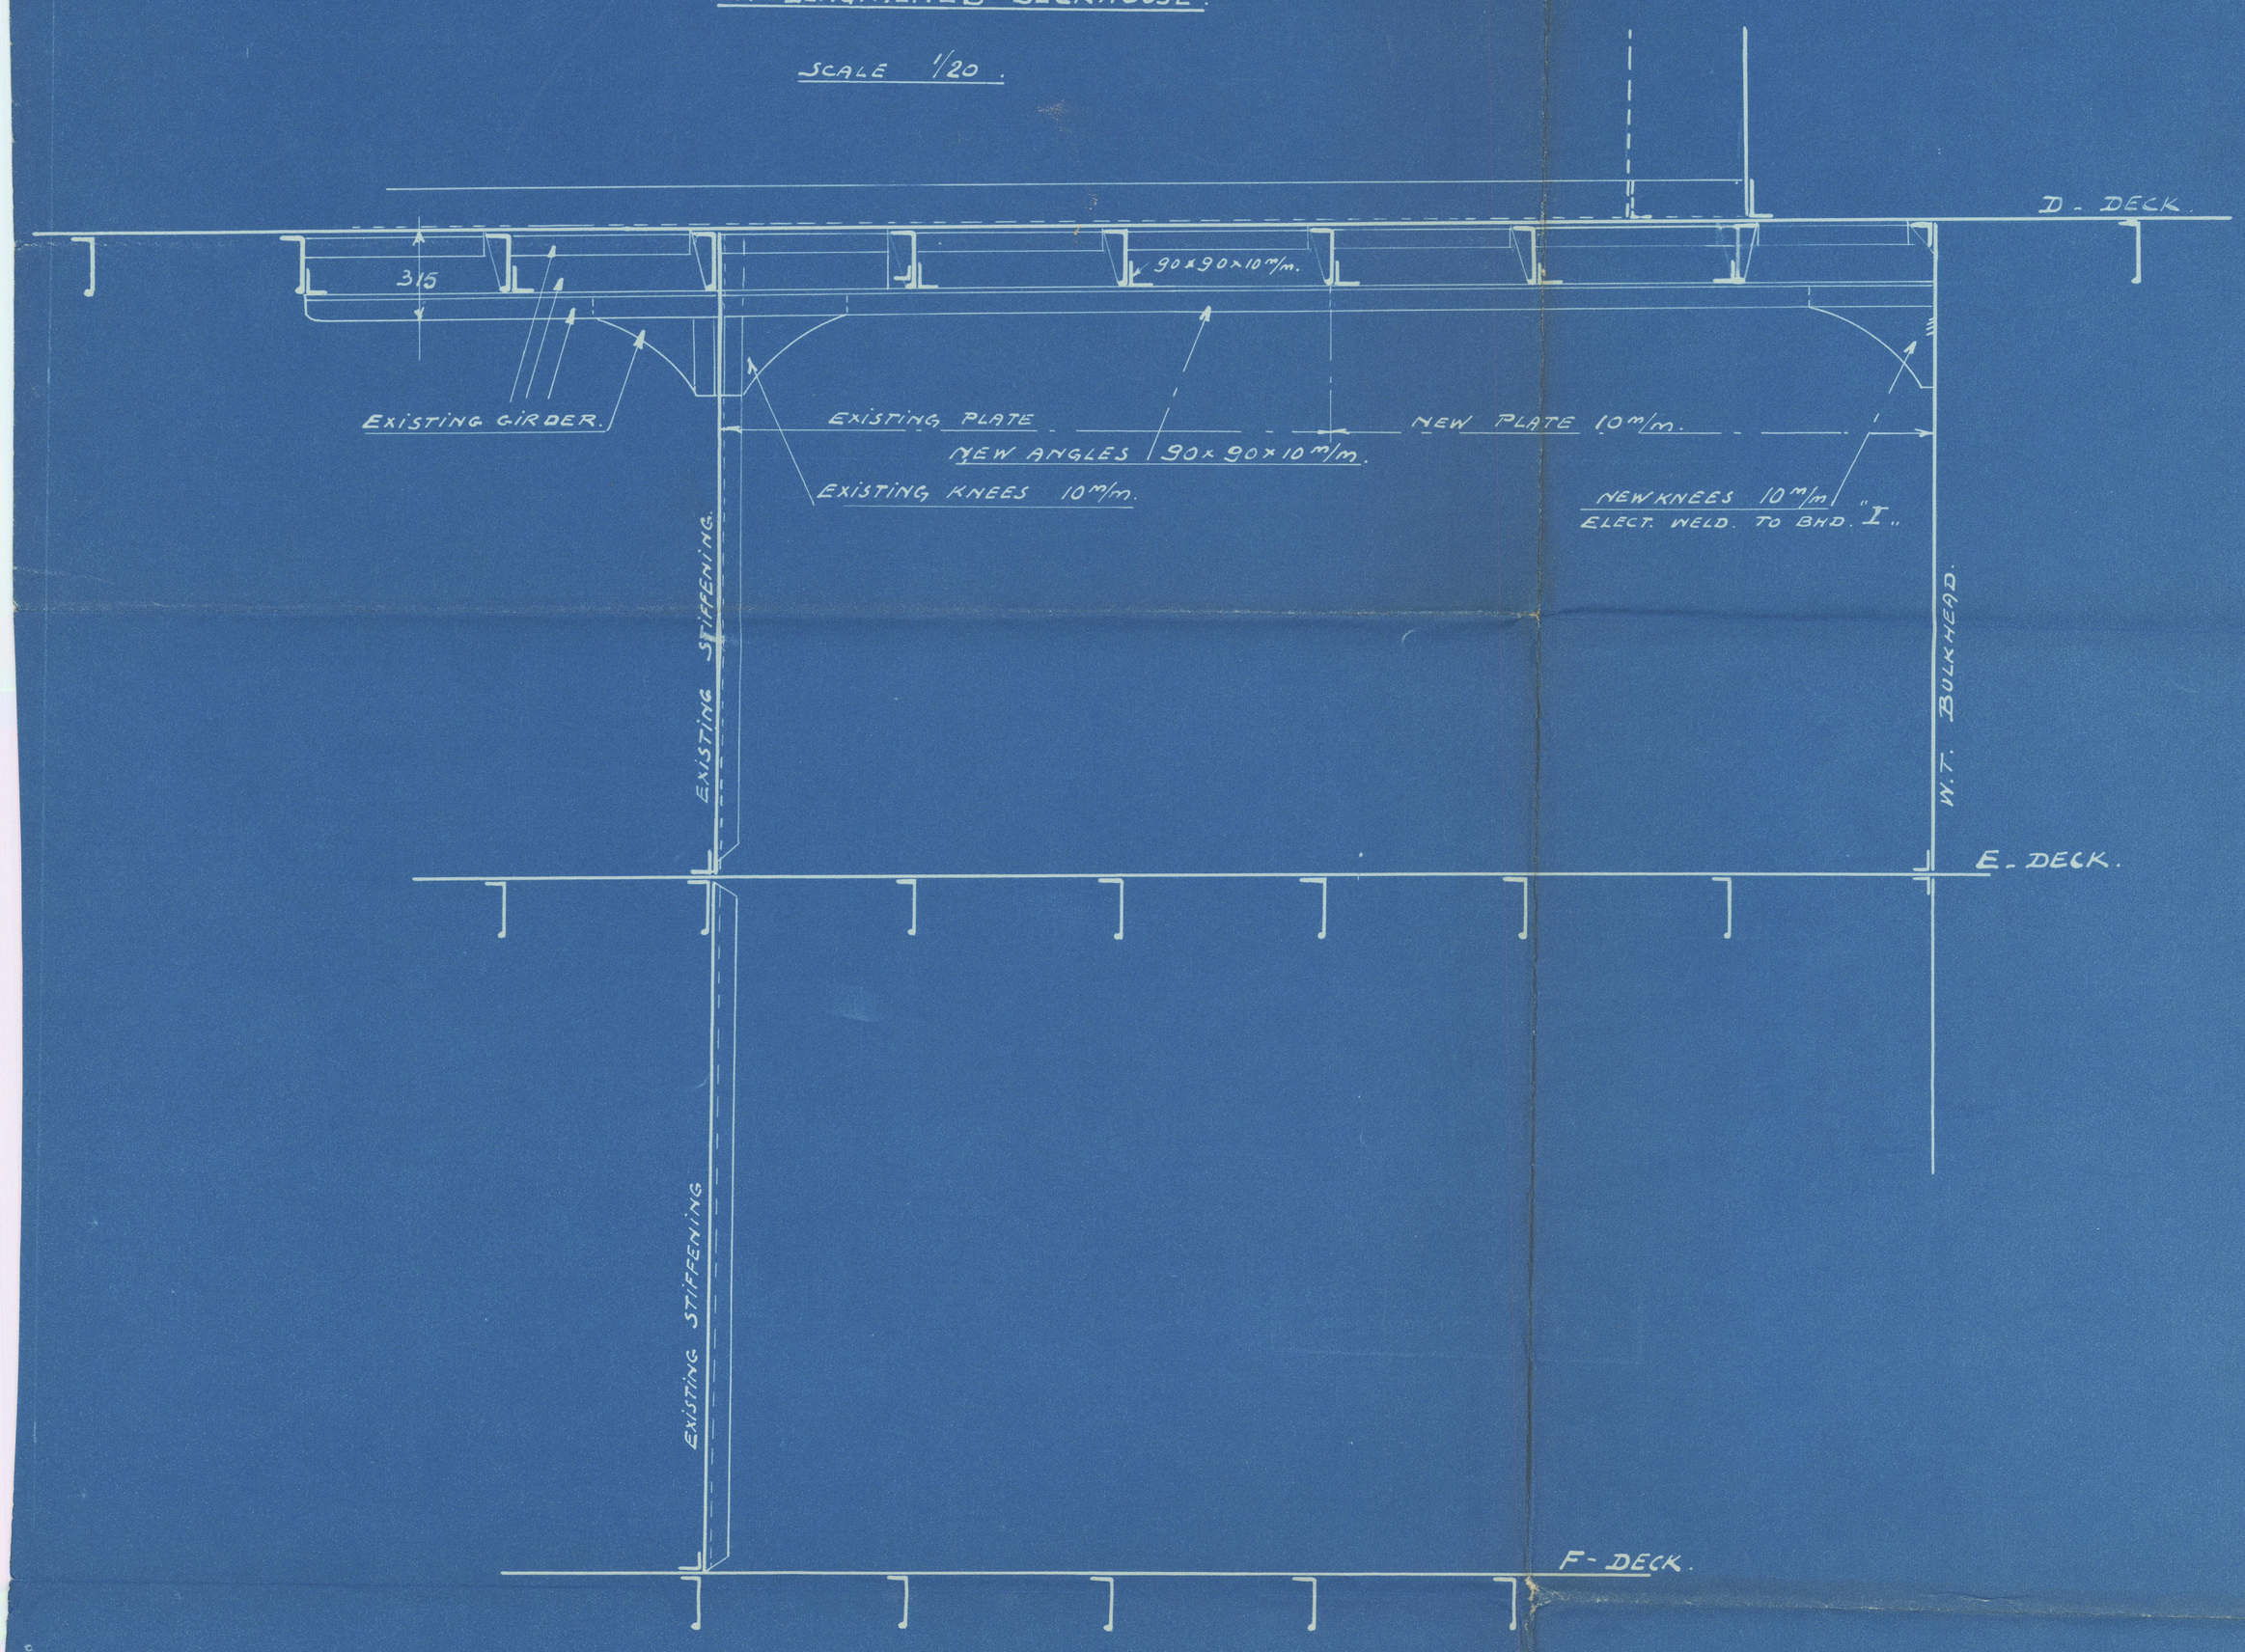

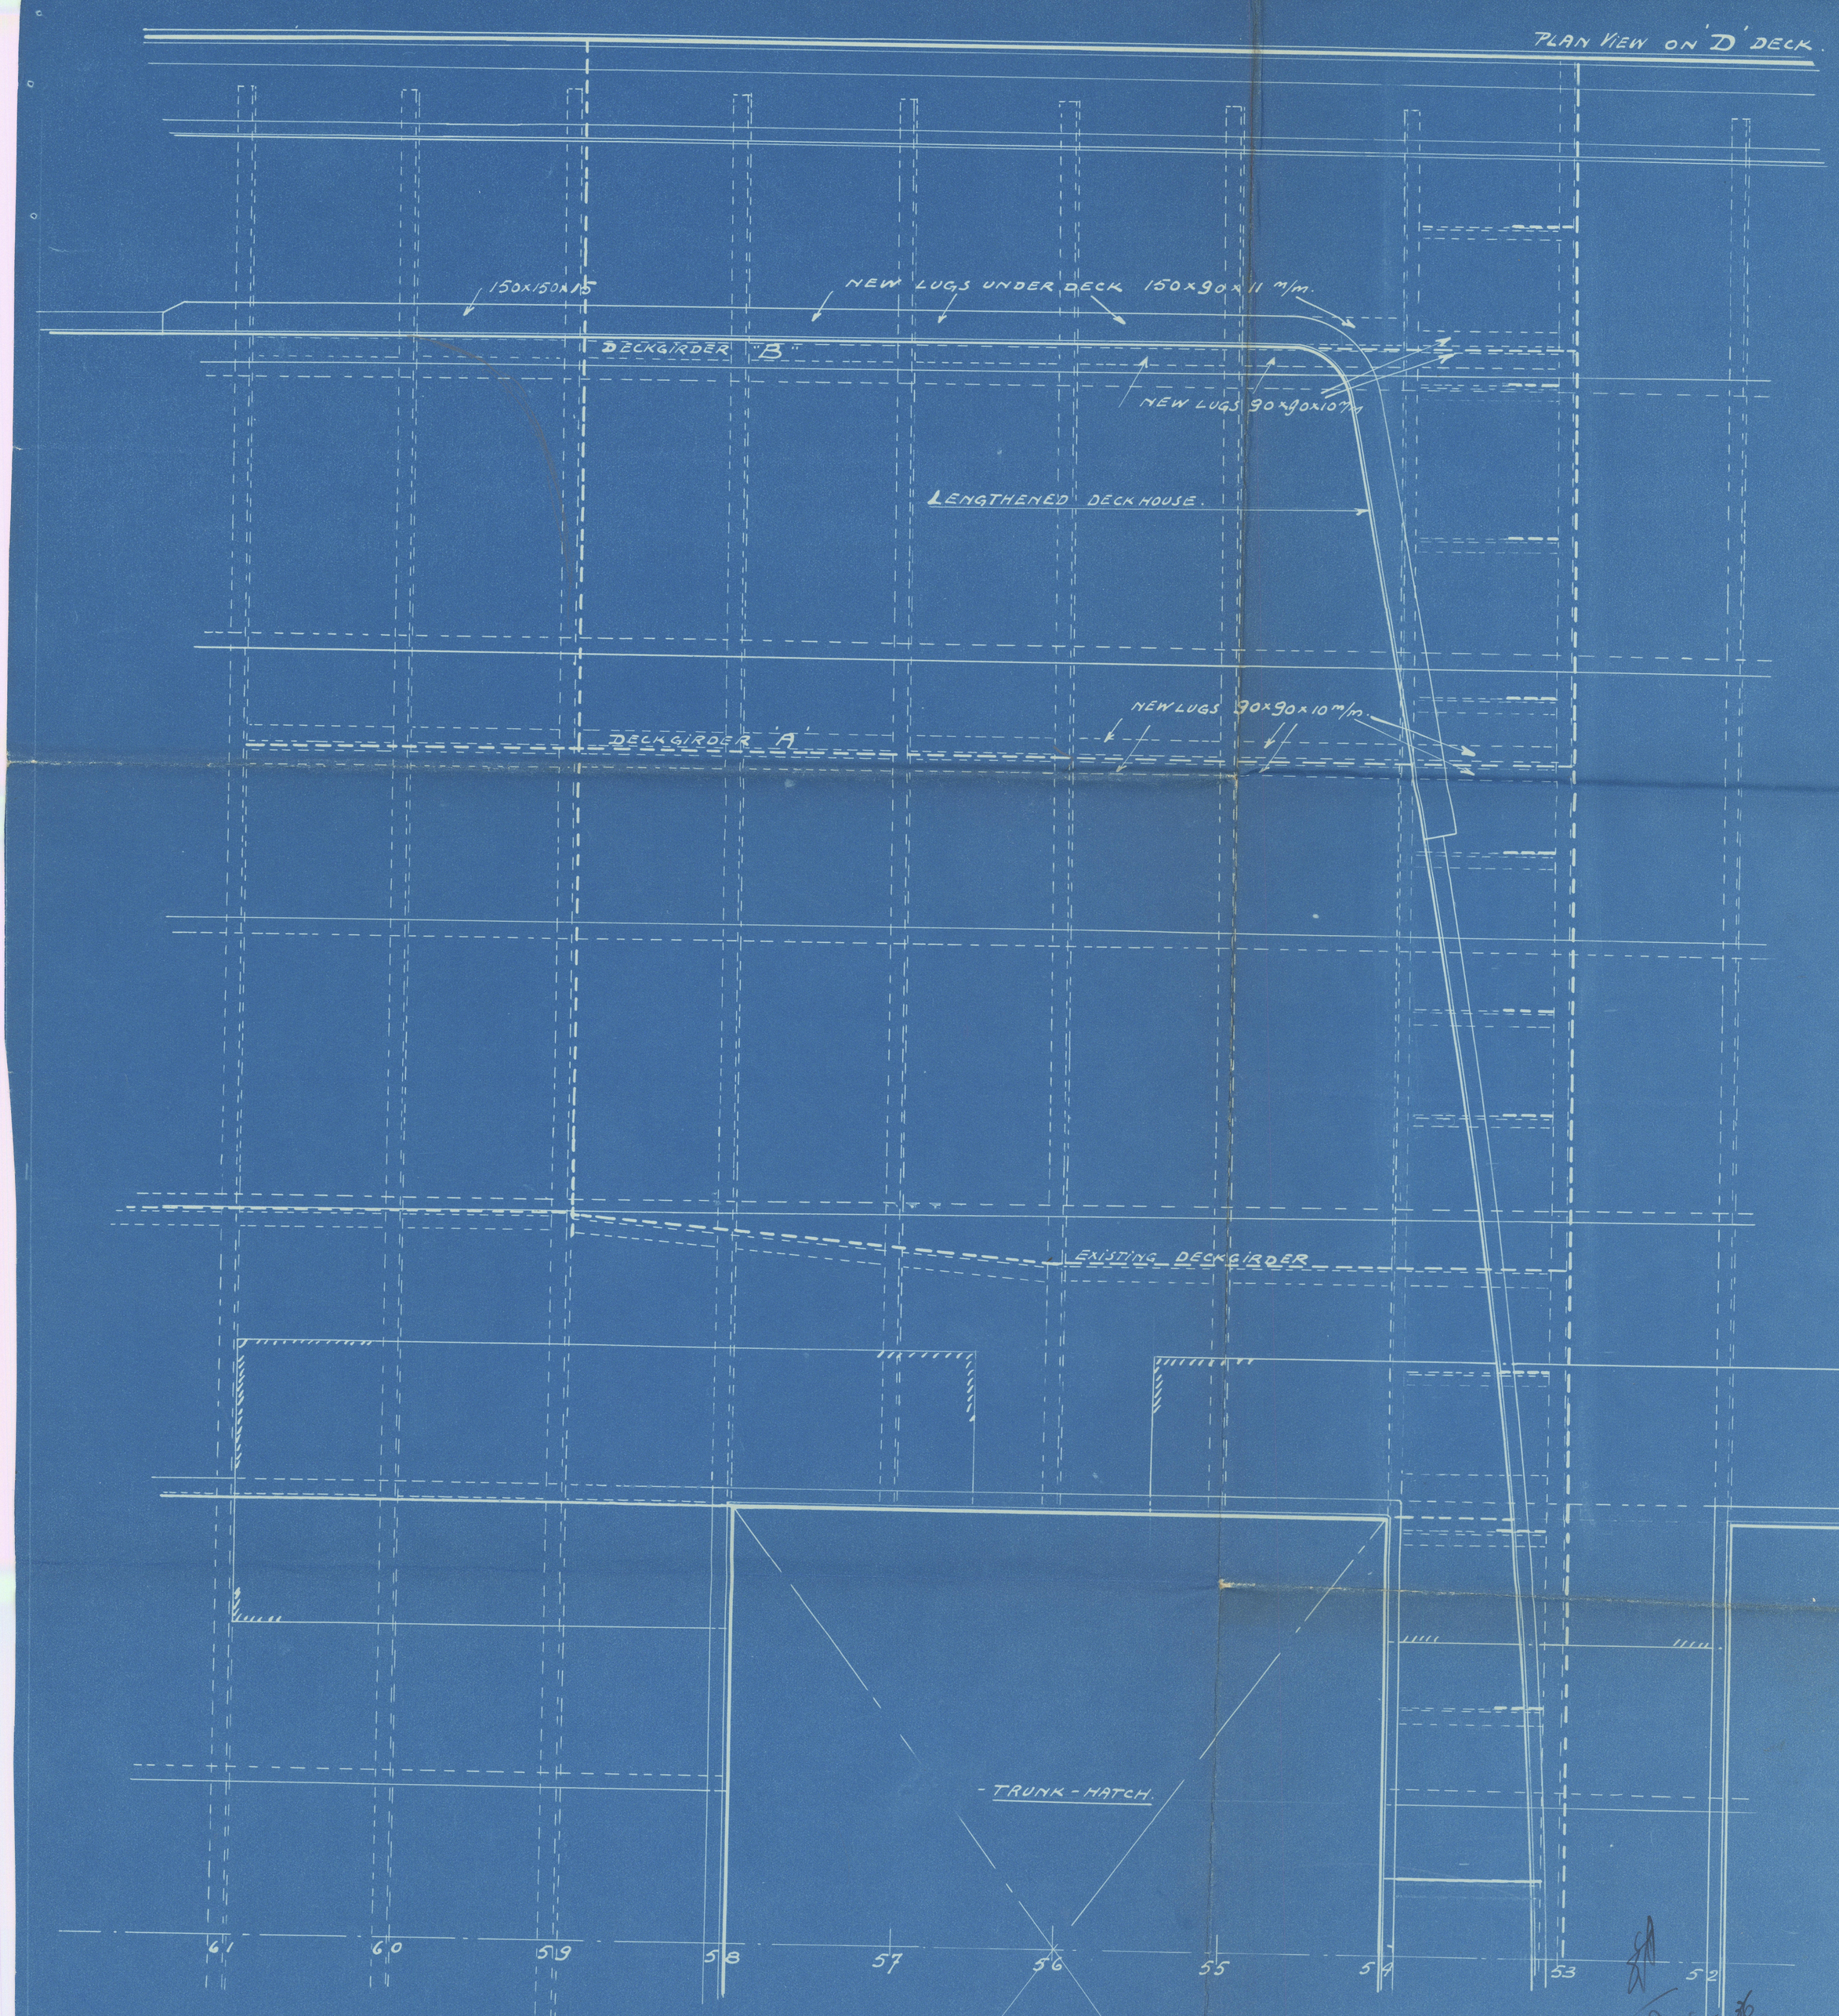

MERCANTILE MARINE ENGINEERING & GRAVING DOCKS Co. S.A. 29/4/36

PLAN No. 1907 - 15 - A - 1.

© 2019 Lloyd's Register Foundation

W251-0074