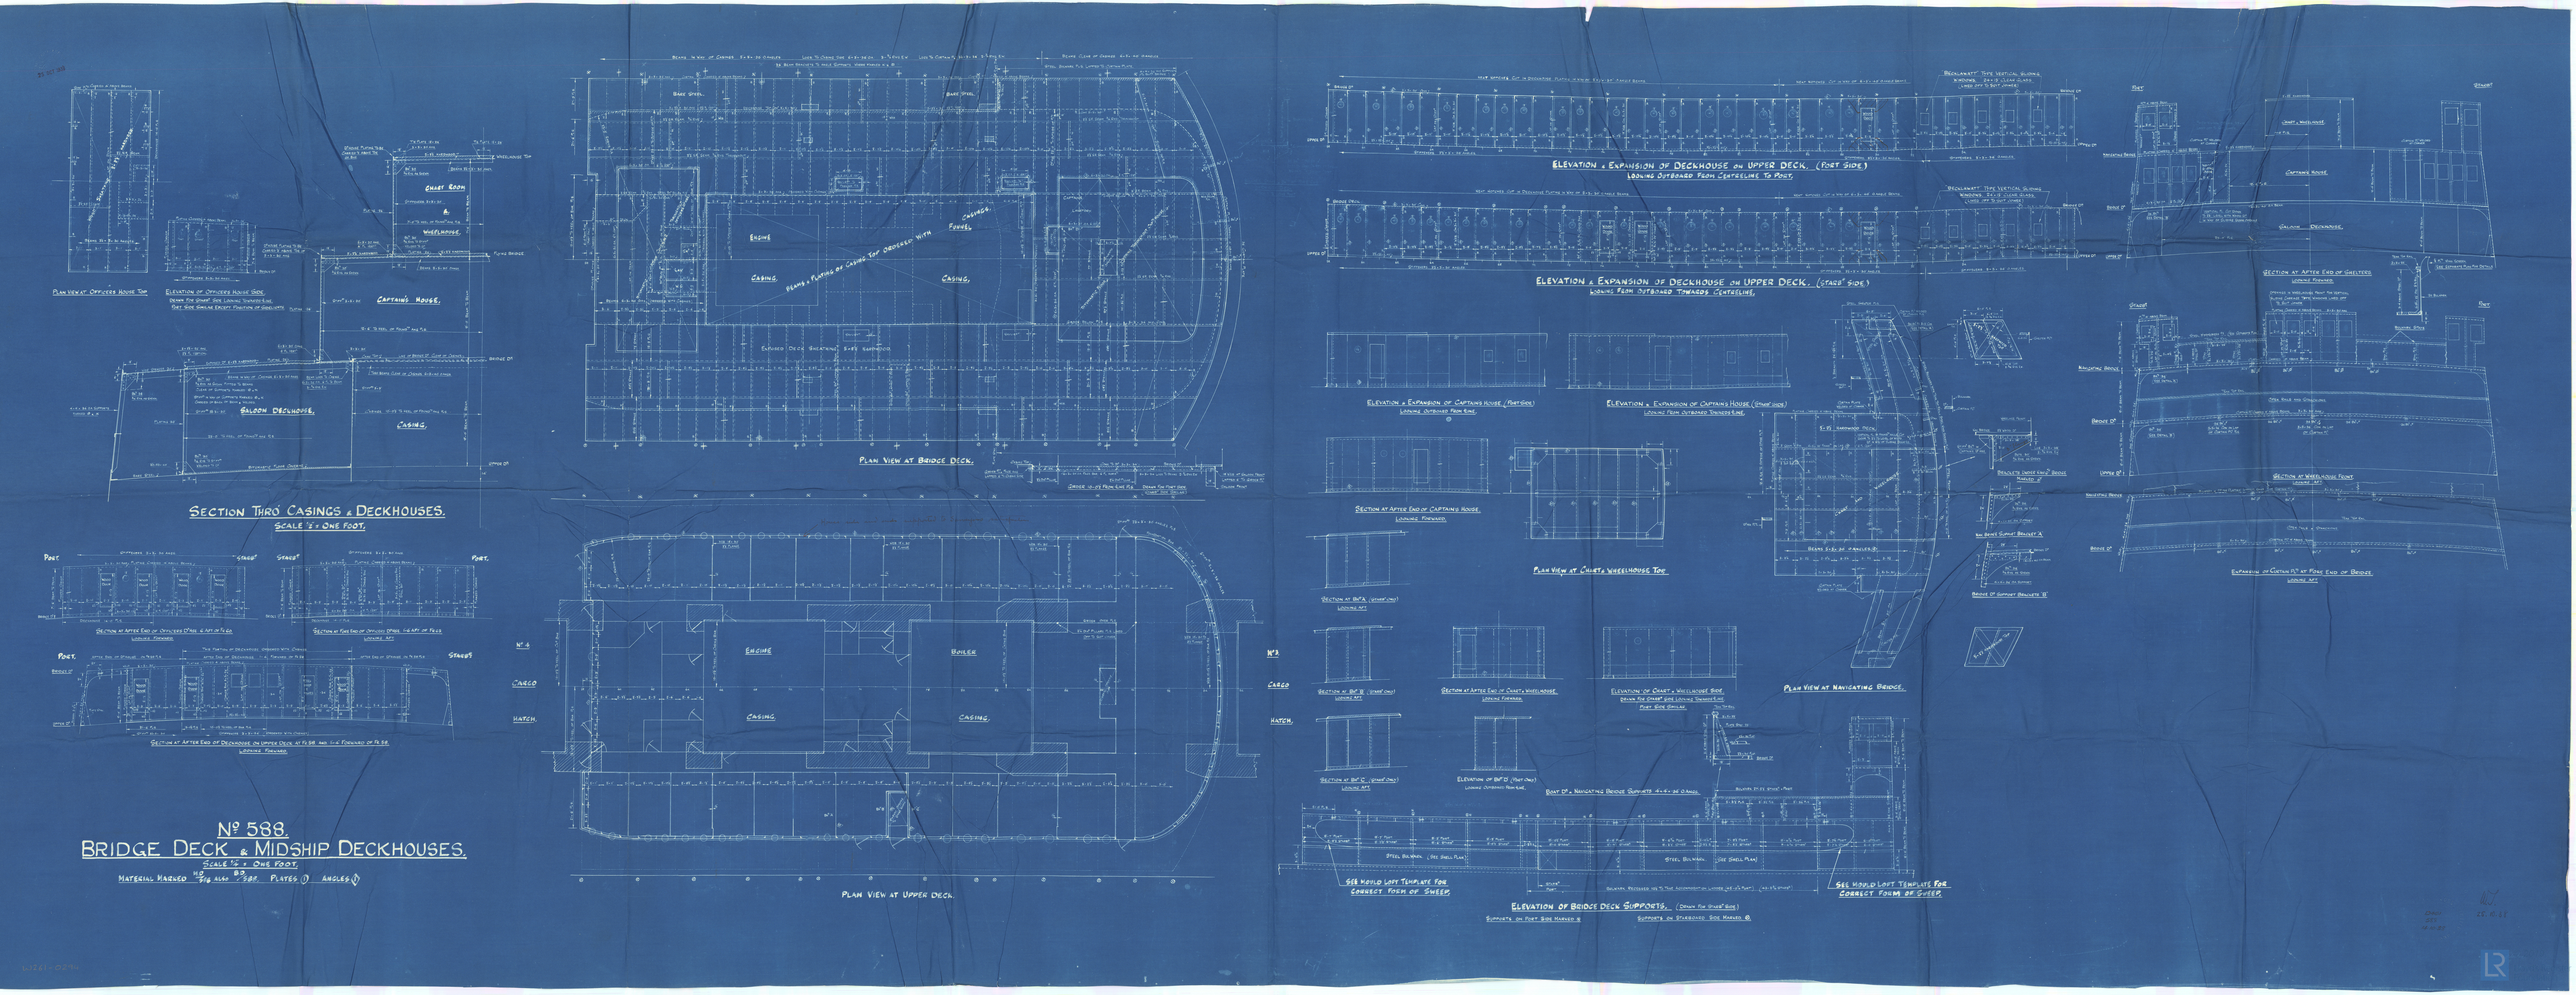
Plan View at Officers House Top
Elevation of Officers House Side.
Drawn for Starbd. Side looking towards Line. Port Side similar except position of doorways.
Chart Room
&
Wheelhouse.
Flying Bridge
Captains House.
Saloon Deckhouse.
Casing.
Section Thro' Casings & Deckhouses.
Scale ½" = One Foot.
Section at After End of Officers House at Fr. 60 looking forward.
Section at Fore End of Officers House at Fr. 46 looking aft.
Section at After End of Deckhouse on Upper Deck at Fr. 98 and 1'-6" forward of Fr. 98 looking forward.
Bare Steel.
Engine
Casing.
Beams & Plating or Casing top obliquely with Funnel.
Funnel.
Enclosed Deck Sheathing 3/8" Bamboo.
Plan View at Bridge Deck.
Engine
Boiler
Casing.
No. 4
Cargo
Hatch.
No. 3
Plan View at Upper Deck.
Elevation & Expansion of Deckhouse on Upper Deck. (Port Side)
Looking Outboard from Centreline to Port.
Elevation & Expansion of Deckhouse on Upper Deck. (Starb'd Side)
Looking from Outboard towards Centreline.
Elevation & Expansion of Captains House (Port Side)
Looking Outboard from Line.
Elevation & Expansion of Captains House (Starb'd Side)
Looking from Outboard towards Line.
Section at After End of Captains House.
Looking Forward.
Plan View at Chart & Wheelhouse Top.
Section at Bd'k A (Starb'd Side)
Looking Aft.
Section at Bd'k B (Starb'd Side)
Looking Aft.
Section at After End of Chart & Wheelhouse.
Looking Forward.
Elevation of Chart & Wheelhouse Side.
Drawn for Starb'd Side looking towards Line. Port Side similar.
Plan View at Navigating Bridge.
Section at Bd'k C (Starb'd Side)
Looking Aft.
Elevation of Bd'k D (Port Side)
Looking Outboard from Line.
Boat D'k & Navigating Bridge Supports 4'-6" x 3/8" O.Angle.
Steel Bulwark. (See Shell Plan)
See Mould Loft Template for correct form of Sheer.
See Mould Loft Template for correct form of Gutter.
Elevation of Bridge Deck Supports. (Drawn for Starb'd Side)
Supports on Port Side marked ⊗
Supports on Starboard Side marked ⊙
Section at After End of Wheelhouse
Looking Forward.
Section at Wheelhouse Front
Expansion on Captain D'k at Fore End of Bridge
Looking Aft.
Nº 588.
Bridge Deck & Midship Deckhouses.
Scale ½" = One Foot.
Material Marked 11/16 and 13/16 Sqr. Plates ▯ Angles ◺

SUNDERLAND

J. L. Thompson & Sons, Ltd.,
No. 588
Bridge & Deck & Midship
Deck houses

m/v "Sutherland"
SUNDERLAND RPT. No. 32593.

W261-0294

© 2019
Lloyd's Register
Foundation