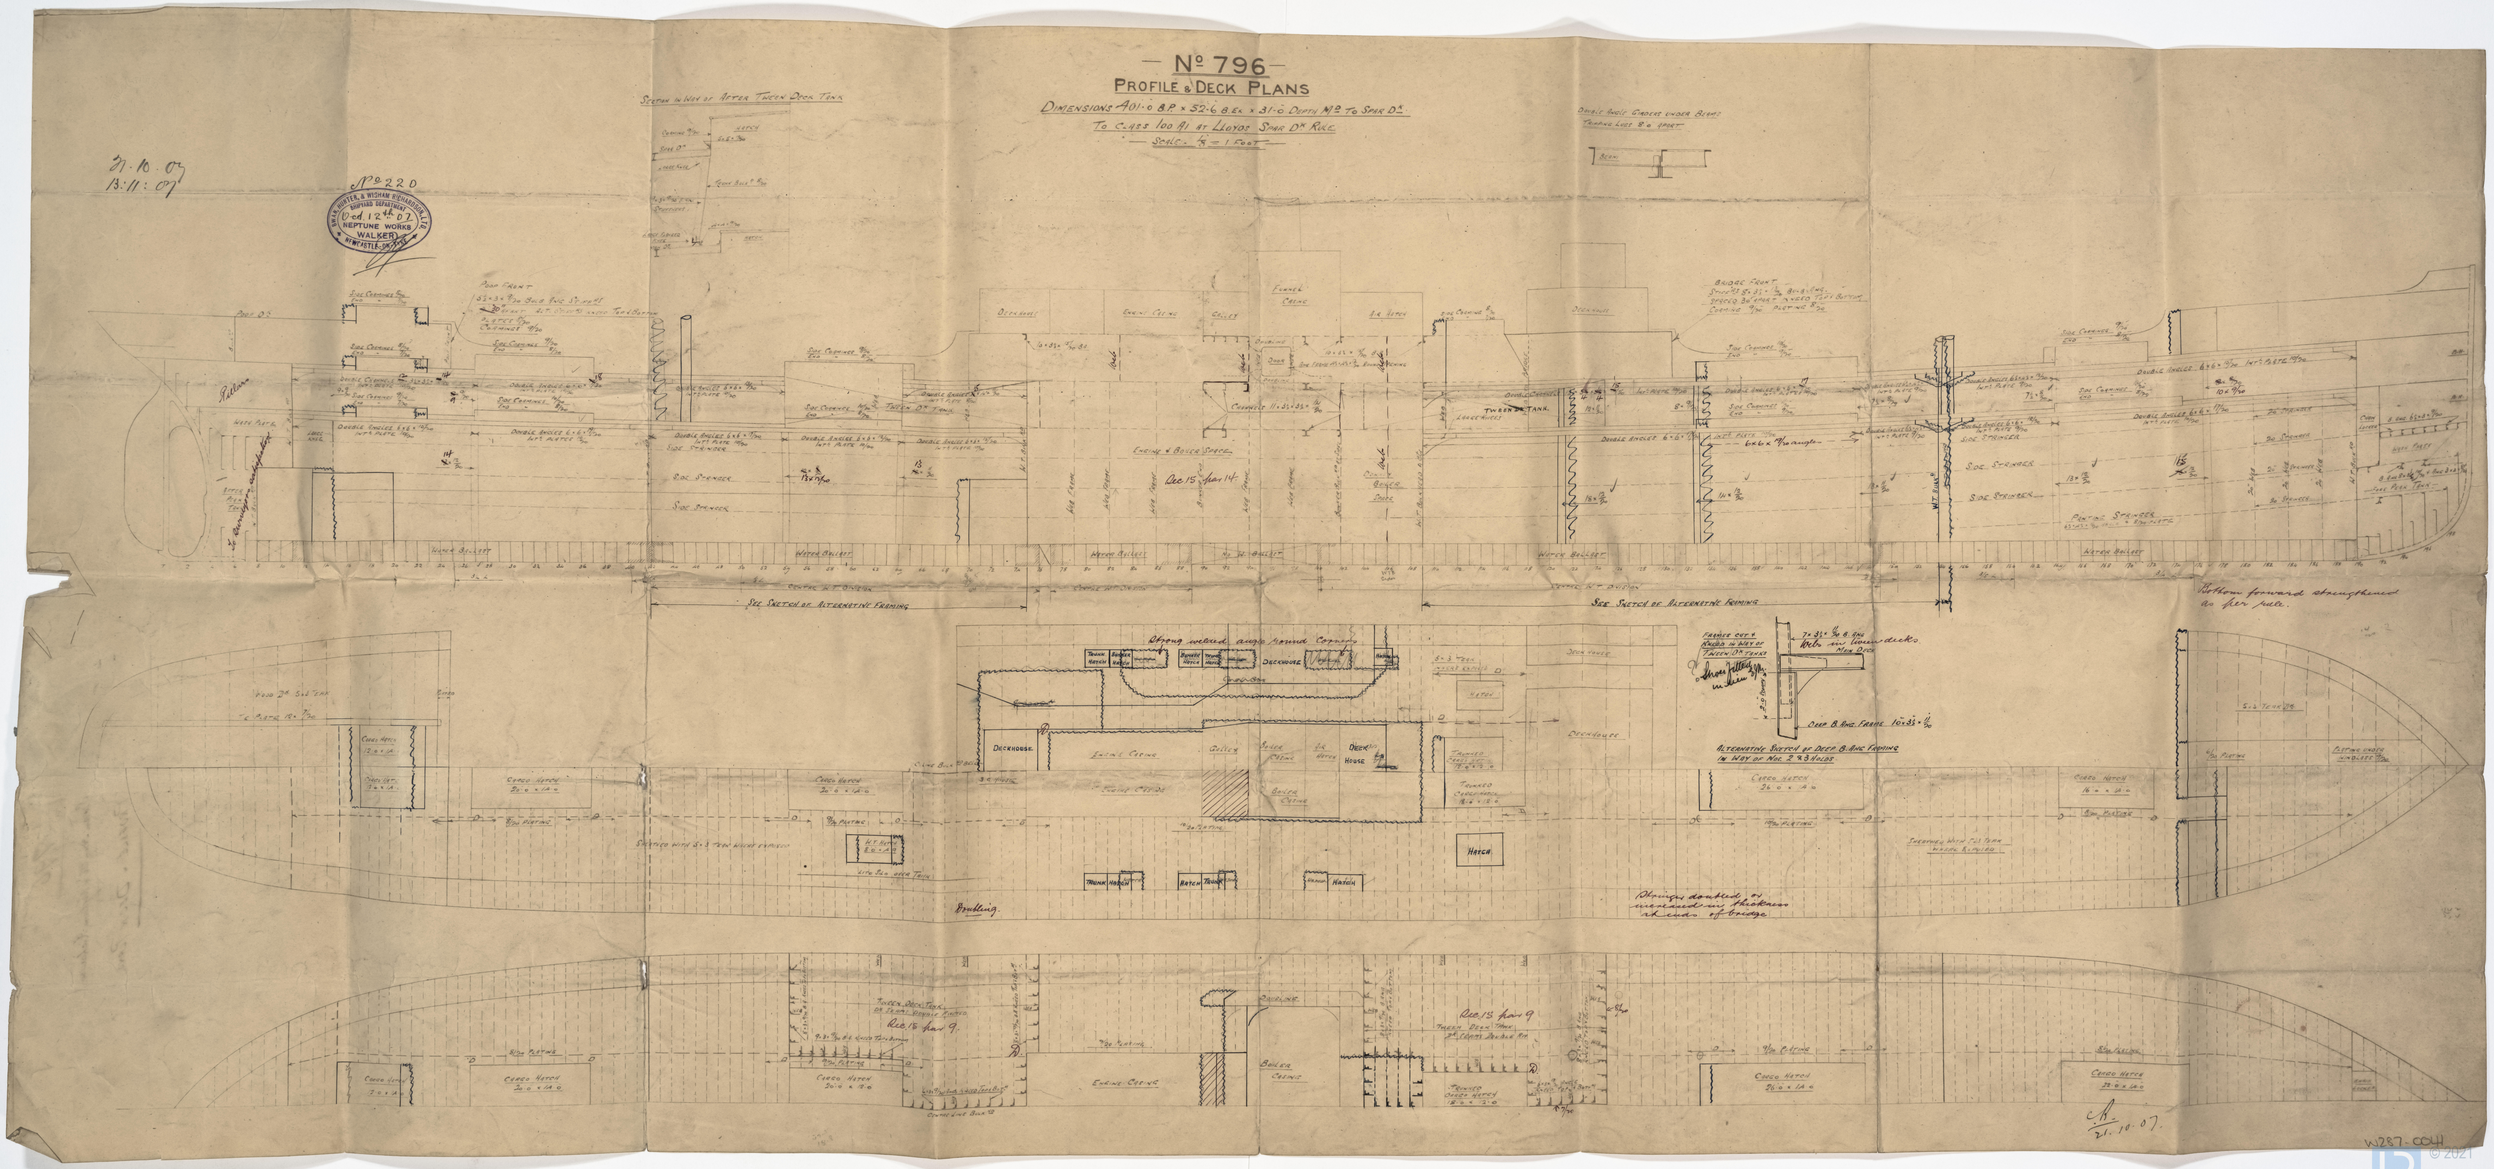

© 2021 Lloyd's Register Foundation

796

Swan Hunter & Wigham Richardson

PROFILE & DECK PLANS

LLOYD'S REGISTER OF SHIPPING
RECEIVED
5 NOV 1907
LONDON

LLOYD'S REGISTER OF SHIPPING
RECEIVED
22 NOV 1907
LONDON

S.S. "Fangturm"

Newcastle Report

No. 55625

LLOYD'S REGISTER OF SHIPPING
RECEIVED
11 NOV 1907
LONDON

W287-0041

© 2021
Lloyd's Register Foundation