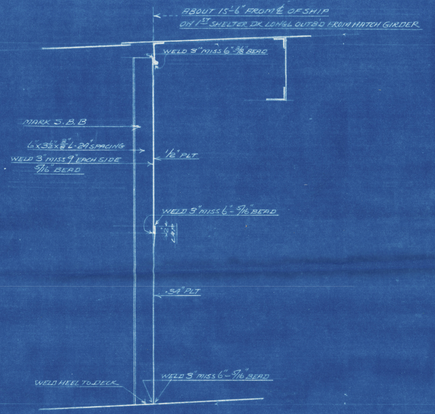

SECTION THRU SWASH BKD. BETWEEN TRANSVERSES

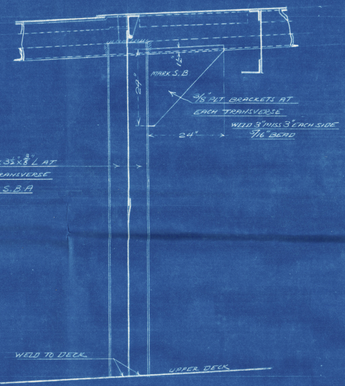

SECTION THRU SWASH BKD. AT TRANSVERSES

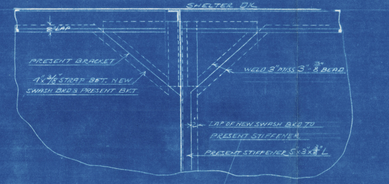

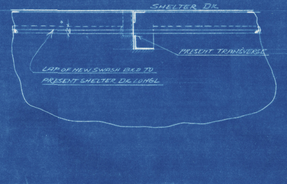
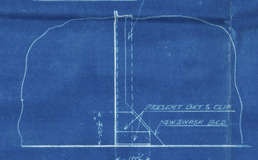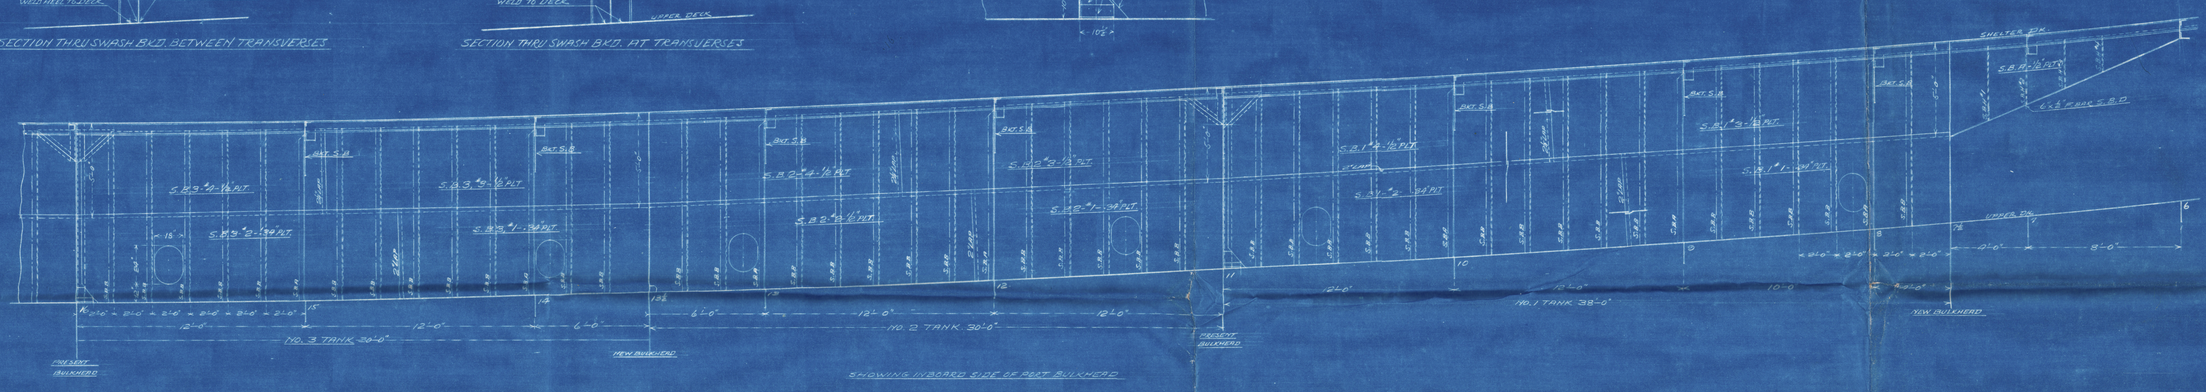
ATTACHMENT OF NEW SWASH BKD TO EXISTING BULKHEADS
"11-16-19 & 25