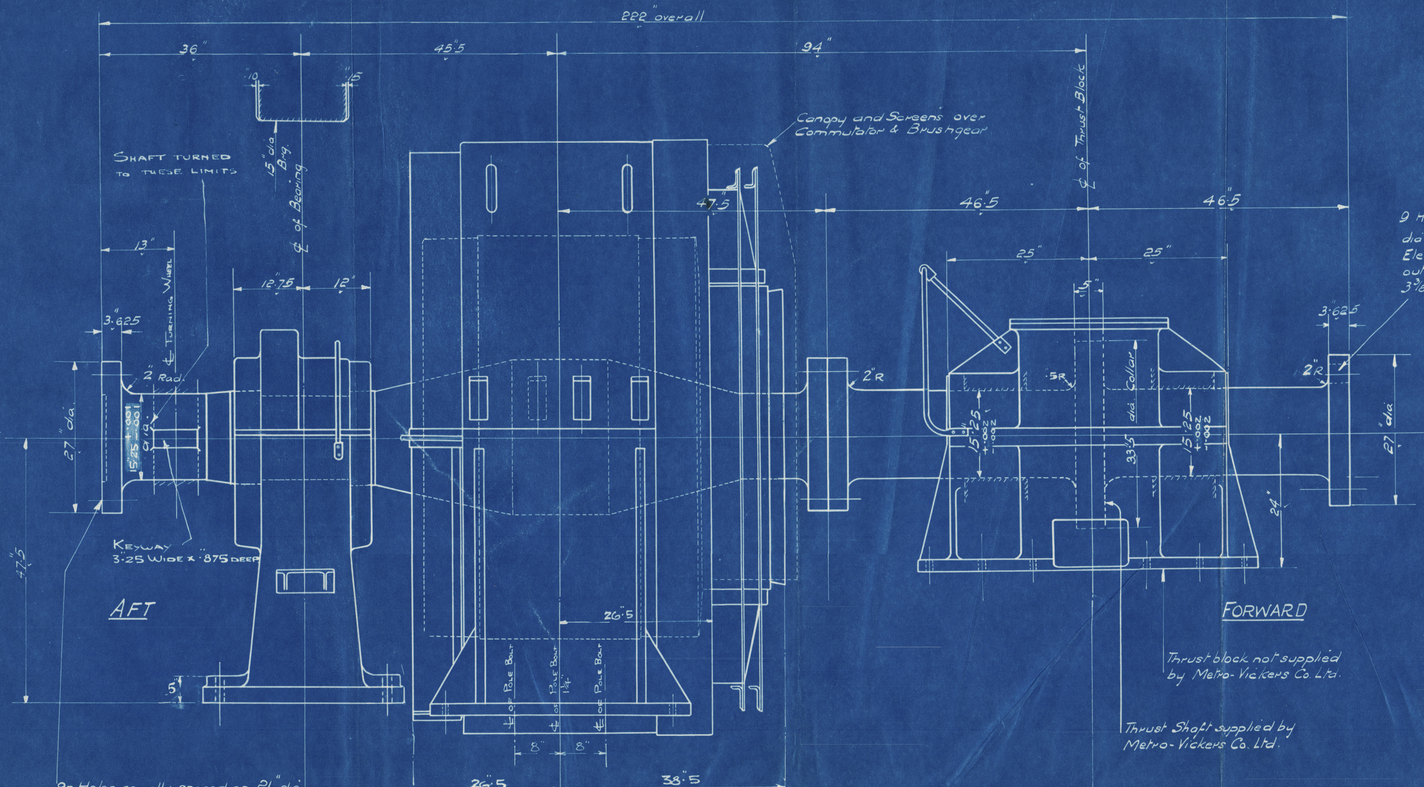

APPROXIMATE WEIGHT IN LBS.

FIELD	TOP HALF	16550
"	LOWER HALF	20100
BRUSH GEAR		2600
ARMATURE		34,600
THRUST SHAFT		6800
TRUNKING & SCREENS		1050
PILLOW BLOCK		5100
THRUST BLOCK		7100
SUNDRIES		200
	TOTAL	94,100

RETAIN

G.D.F.
2/3/33

METROPOLITAN-VICKERS ELECTRICAL CO. LTD.
MANCHESTER, ENGLAND.

OUTLINE OF
PROPULSION MOTOR. 82/56. 81 R.P.M
S.S. CITY OF SALISBURY 1000 HP
S.S. CITY OF KIMBERLEY

SCALE - 1/12 S.O. 215709/6 A869103

P.R.

A869103

1 DATE 26-5-33 CHECKED DRG. APPD. DESIGN APPD.

DRAWING ISSUED BY Plant D.O. To O.C. C.E.D.

Belfast Repl. No. 11201