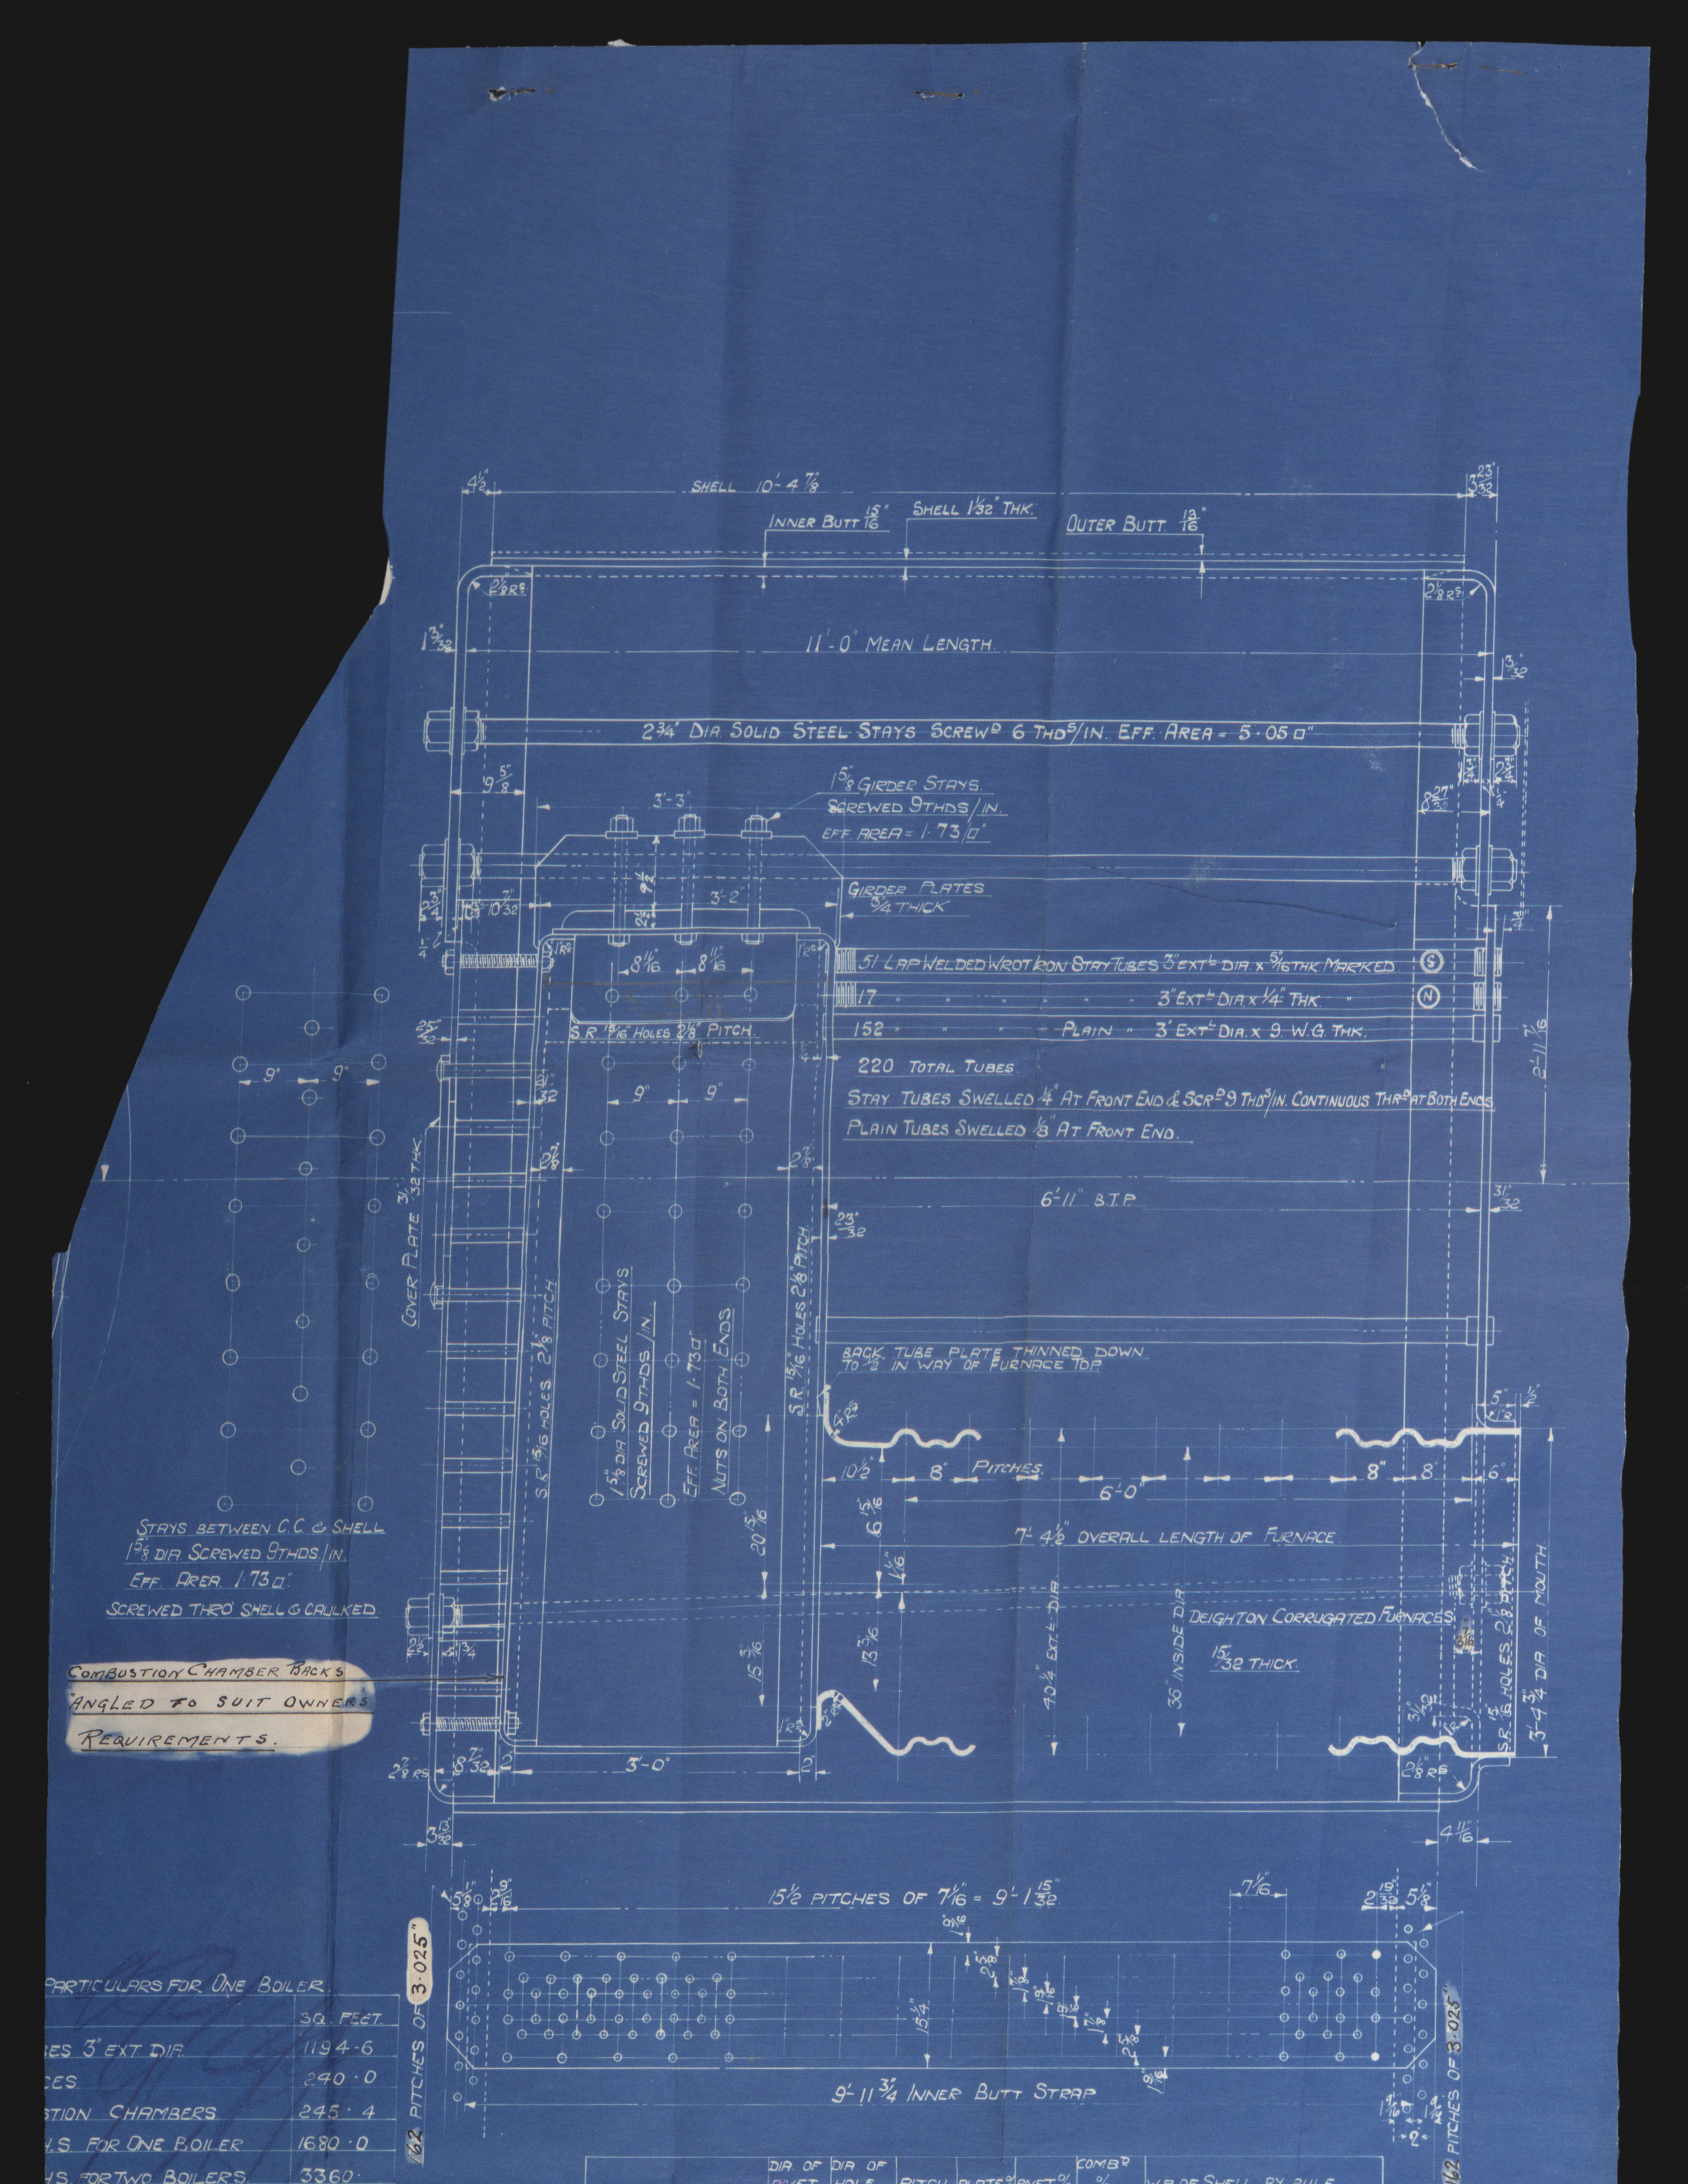

PARTICULARS FOR ONE BOILER.

		SQ. FEET.
ES 3" EXT DIA.		1194·6
CES.		240·0
STION CHAMBERS.		245·4
H.S. FOR ONE BOILER		1680·0
H.S. FOR TWO BOILERS.		3360·
SAFETY VALVE 3" DIA. (DOUBLE)		
HRO TUBES	=	8·22
SPACE – CUBIC FEET	=	310
AREA	=	122·6
OF WATER	=	18 TONS 5 CWTS

T BOILER GAS AND/OR OIL FIRED
PB^D BOILER OIL FIRED

	DIA. OF RIVET	DIA. OF HOLE	PITCH	PLATE %	RIVET %	COMB^D %	W.P OF SHELL BY RULE
LONG^L SEAM.	31/32	1/32"	7 1/16"	85·5	85·5	88·1	180·5 LBS./□"
CIRCUM^L	"	"	3·025"	65·9"	42·4		

ENGINE No. K33 BOILERS.

FLY TO DRAWING. No. 5831.

© 2019 Lloyd's Register Foundation