Lloyds

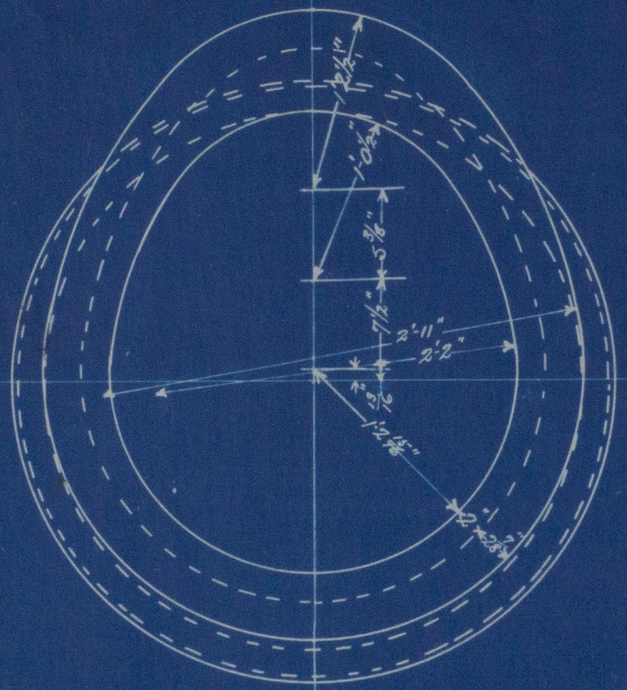

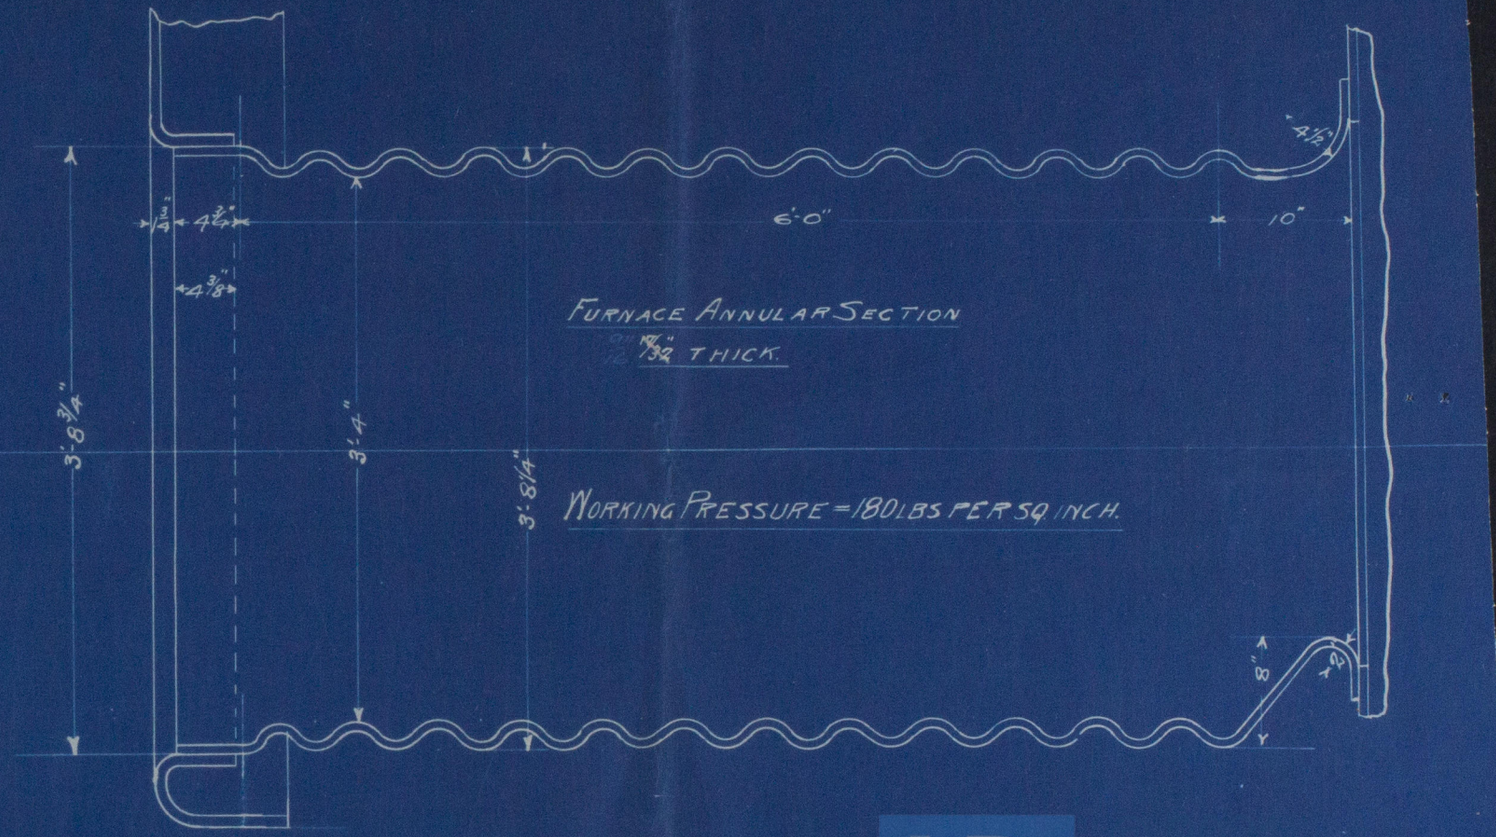

FURNACE ANNULAR SECTION
7/32" THICK.

WORKING PRESSURE = 180 LBS PER SQ. INCH.

— 6 OFF —

— Main Boiler Furnaces —

— Engines No 432 —

— To Board of Trade & Lloyd's Requirements —

Scale 1" = 1'0"

— Double Ended Boi[illegible]

Lloyds Register
Foundation
W702-0168.1