No 637 S/S

POOP, BRIDGE & FORECASTLE DECKS.

SCALE 1/4" = 1 FOOT.

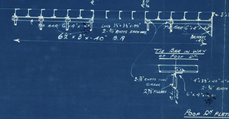

POOP OF RIVETED CLINCHER PLATES NOT WELDED

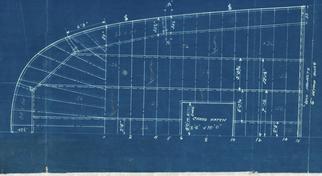

No 637 S/S.

POOP BRIDGE & FORECASTLE DECKS

SCALE 1/4" = 1 FOOT.

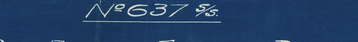

DECK SHEATHED WITH 3"×3" PITCH PINE.

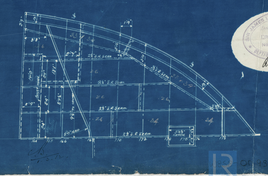

S.S. Laertis

Sld. Rpt. No. 25456

Bridge

Poop & Forecastle

Deck plans

Sir J. Laing & Sons

№ 637

LLOYD'S REGISTER OF SHIPPING
RECEIVED
4 - JUN. 1912
LONDON

LLOYD'S REGISTER OF SHIPPING
RECEIVED
29 FEB. 1912
LONDON

PLANS

© 2020
Lloyd's Register
Foundation

W858-0613